DocuSign Envelope ID: 369EAE81-7110-4E60-8E1E-AF07E961A02F

NOTES

FOR END ELEVATIONS AND SECTION VIEWS SEE SHEET 4 OF 4.

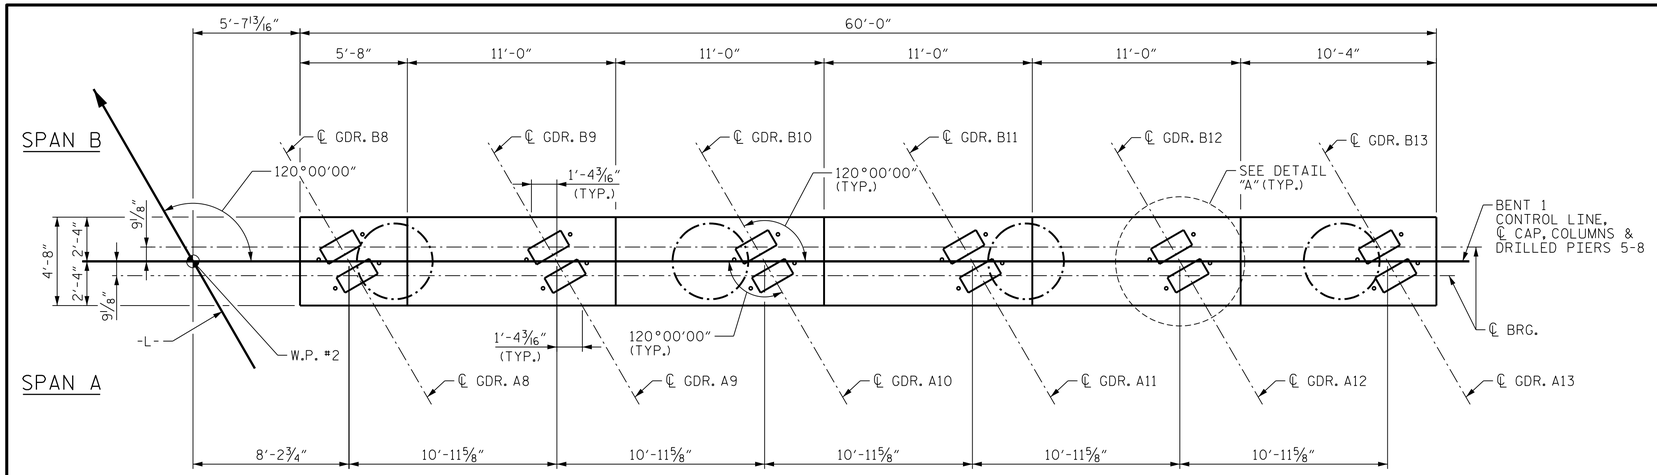

PLAN

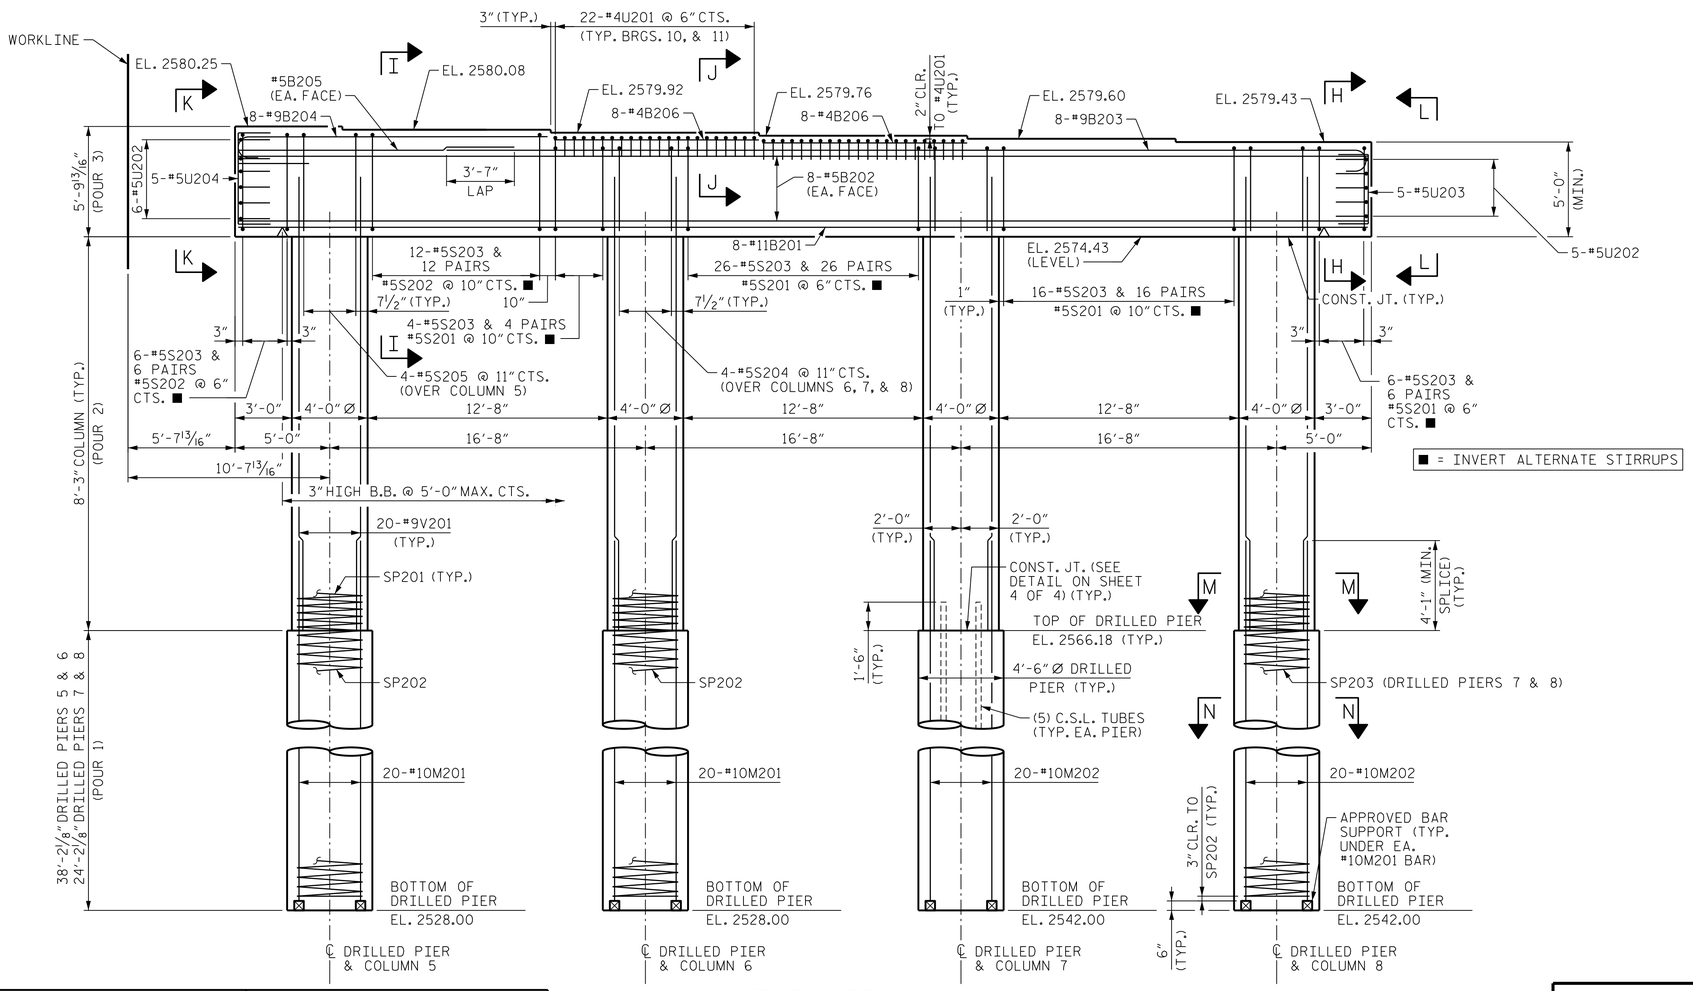

ELEVATION

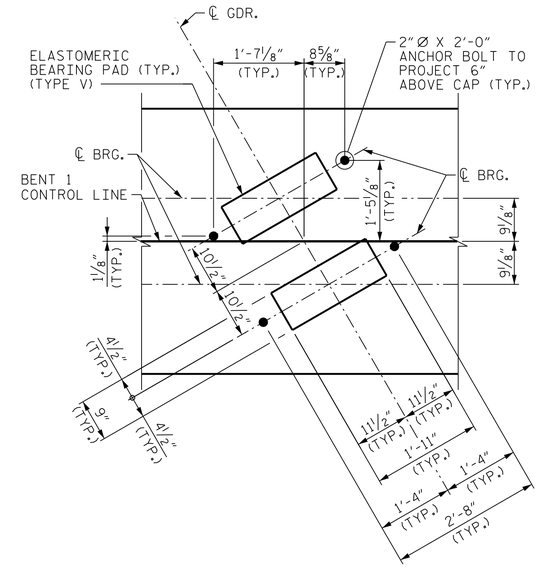

DETAIL "A"

PROJECT NO. B-3186/B-5898

HAYWOOD COUNTY

STATION: 42+71.13 -L-

SHEET 2 OF 4

STATE OF NORTH CAROLINA
DEPARTMENT OF TRANSPORTATION
RALEIGH

SUBSTRUCTURE BENT 1 PLAN AND ELEVATION STAGE 2

REVISIONS						SHEET NO.
NO.	BY:	DATE:	NO.	BY:	DATE:	S01-45
1	--	--	3	--	--	TOTAL SHEETS
2	--	--	4	--	--	59

NORTH CAROLINA PROFESSIONAL SEAL 040757 ENGINEER S. KENT DICKENS

S. Kent Dickens 1/25/2022

HDR Engineering, Inc. of the Carolinas
555 Fayetteville St. Suite 900 Raleigh, N.C. 27601
N.C.B.E.L.S. License Number: F-0116

DOCUMENT NOT CONSIDERED FINAL UNLESS ALL SIGNATURES COMPLETED

DES BY:	L. GUALTIERI	DATE :	06/21
DES CHK:	K. DICKENS	DATE :	06/21
DWG BY:	D. CARTER	DATE :	06/21
CHK BY:	K. DICKENS	DATE :	07/21

PLOT DRIVER: NCDOT STRUCTURES DEFAULT PLOTTER.pltPENTABLE: NCDOT STRUCTURES DEFAULT PEN.tbl
USER: PPETERSO DATE: 1/25/2022 TIME: 8:33:15 AM
FILE: ...\401.220_B5898B3186_SMU_B1_045_430168.dgn