DocuSign Envelope ID: C727D45B-DFDC-434E-9FB6-90746DED0870

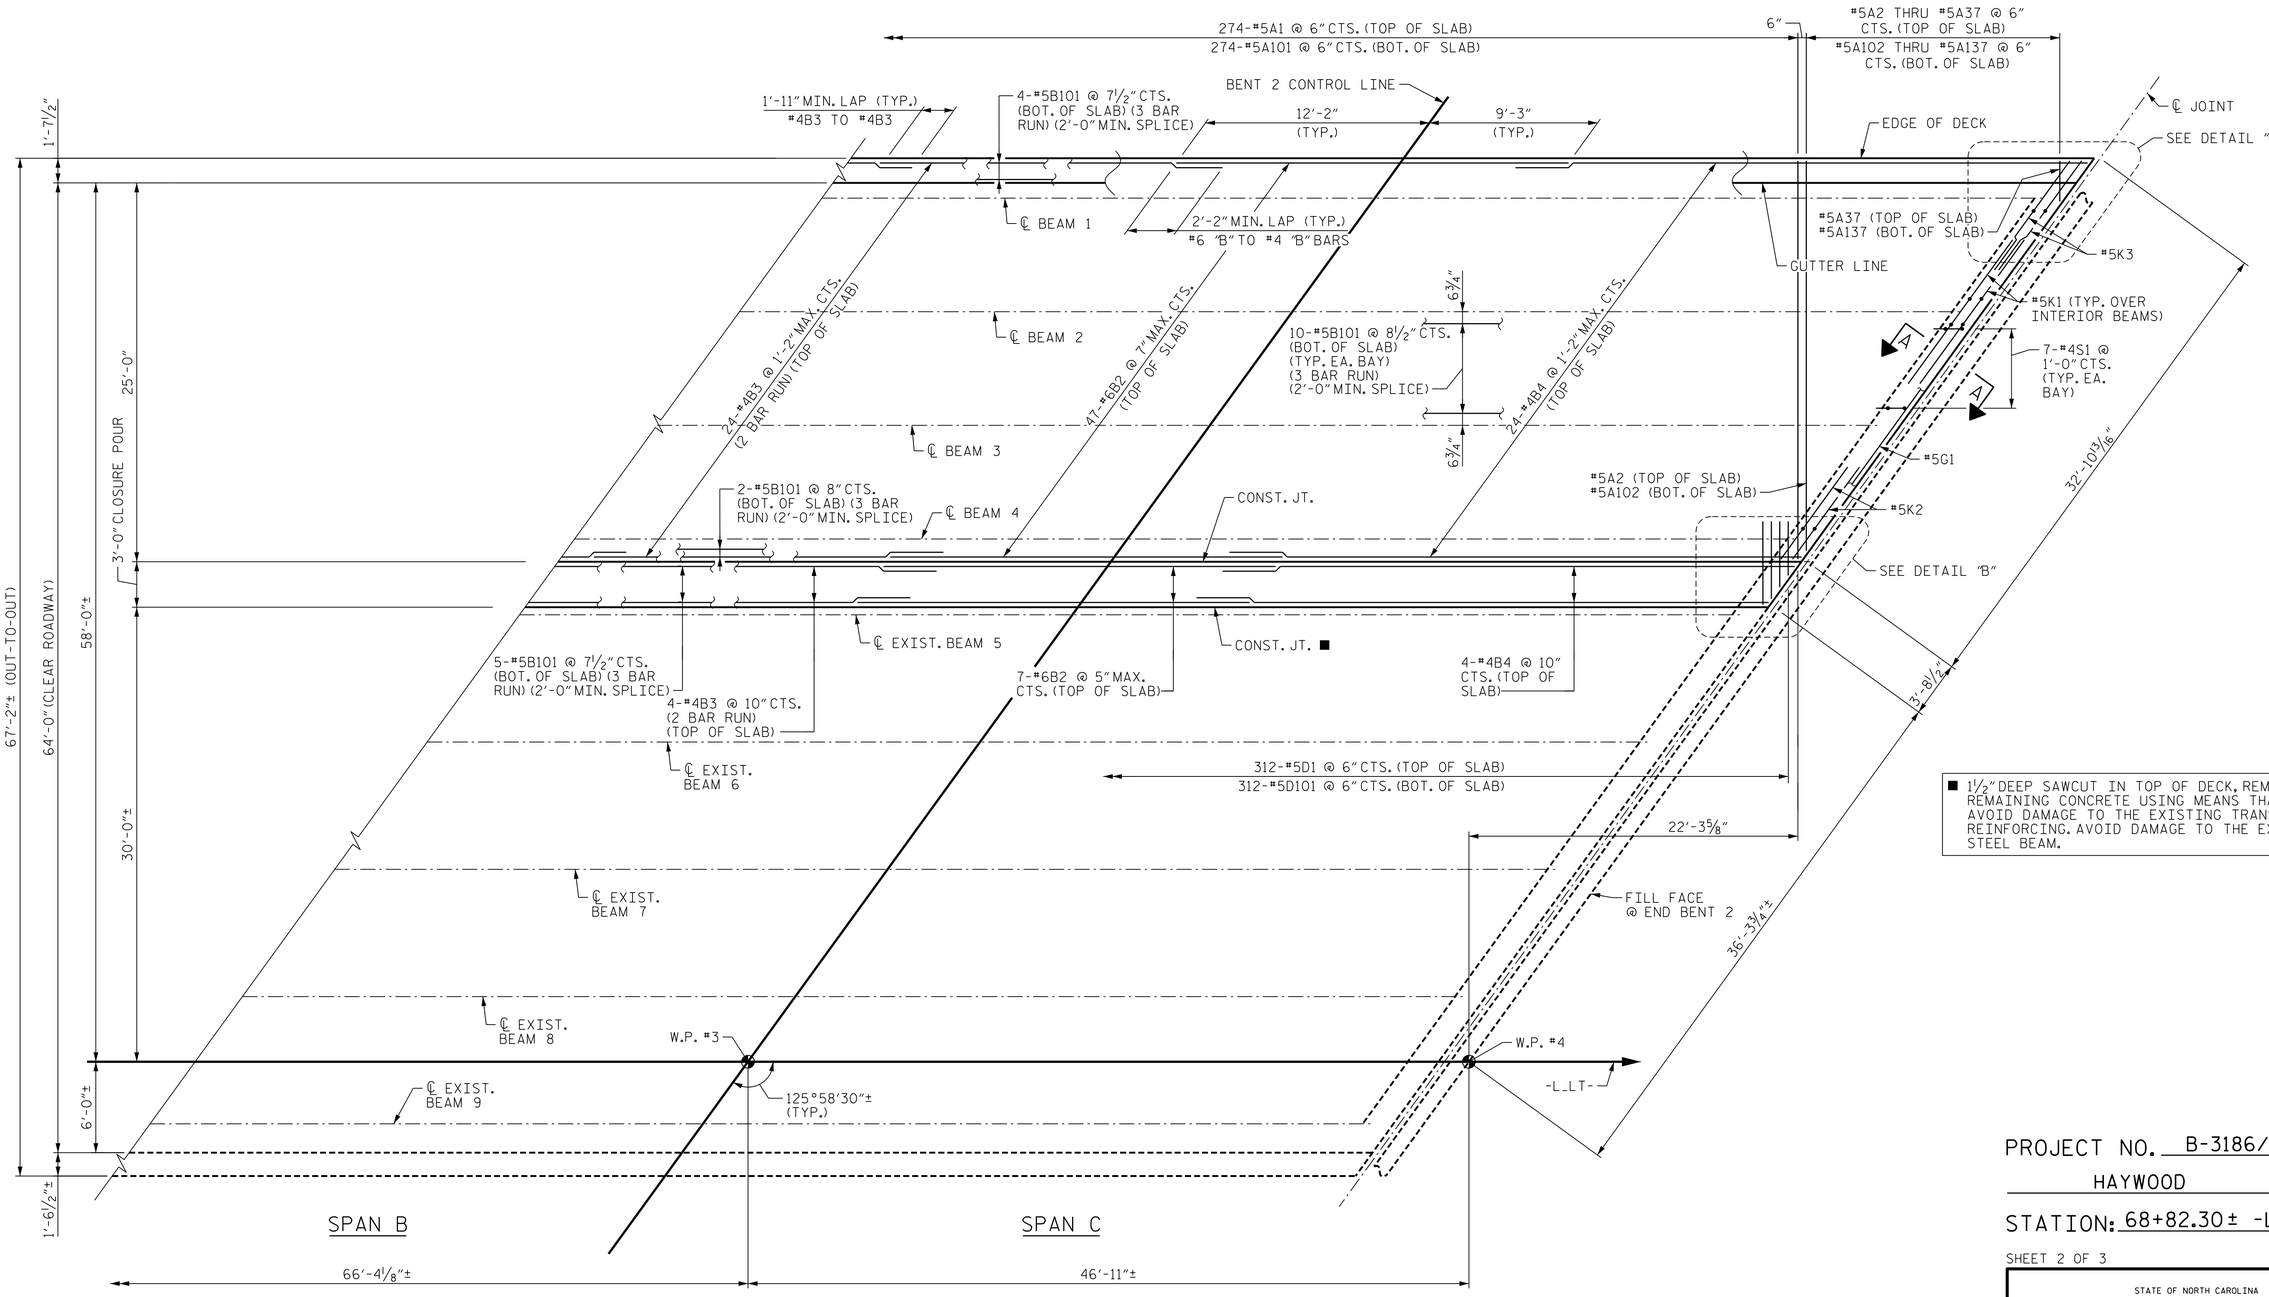

■ 1½" DEEP SAWCUT IN TOP OF DECK, REMOVE REMAINING CONCRETE USING MEANS THAT AVOID DAMAGE TO THE EXISTING TRANSVERSE REINFORCING. AVOID DAMAGE TO THE EXISTING STEEL BEAM.

PARTIAL PLAN OF SPANS

PROJECT NO. B-3186/B-5898

HAYWOOD COUNTY

STATION: 68+82.30± -L_LT-

SHEET 2 OF 3

STATE OF NORTH CAROLINA
DEPARTMENT OF TRANSPORTATION
RALEIGH

SUPERSTRUCTURE PLAN OF SPANS

NORTH CAROLINA PROFESSIONAL SEAL 043854 ENGINEER ERIC M. NOLTING

Eric Nolting 1/24/2022

HDR Engineering, Inc. of the Carolinas
555 Fayetteville St., Suite 900 Raleigh, N.C. 27601
N.C.B.E.L.S. License Number: F-0116

DOCUMENT NOT CONSIDERED FINAL UNLESS ALL SIGNATURES COMPLETED

REVISIONS						SHEET NO.
NO.	BY:	DATE:	NO.	BY:	DATE:	S03L-12
1	--	--	3	--	--	TOTAL SHEETS
2	--	--	4	--	--	44

DES BY: F. CORDOVA	DATE: 05/21	DWG BY: B. PETERSON	DATE: 03/21
DES CHK: E. NOLTING	DATE: 07/21	CHK BY: E. NOLTING	DATE: 07/21

PLOT DRIVER: NCDOT STRUCTURES DEFAULT PLOTTER.plt PENTABLE: NCDOT STRUCTURES DEFAULT PEN.tbl
USER: PPETERSO DATE: 1/24/2022 TIME: 1:44:37 PM
FILE: ...\403.055.B5898B3186.SMU_S2_012.430110.dgn