DocuSign Envelope ID: A7B2C6D4-BFFA-4FA5-A411-9E71B3DE035D

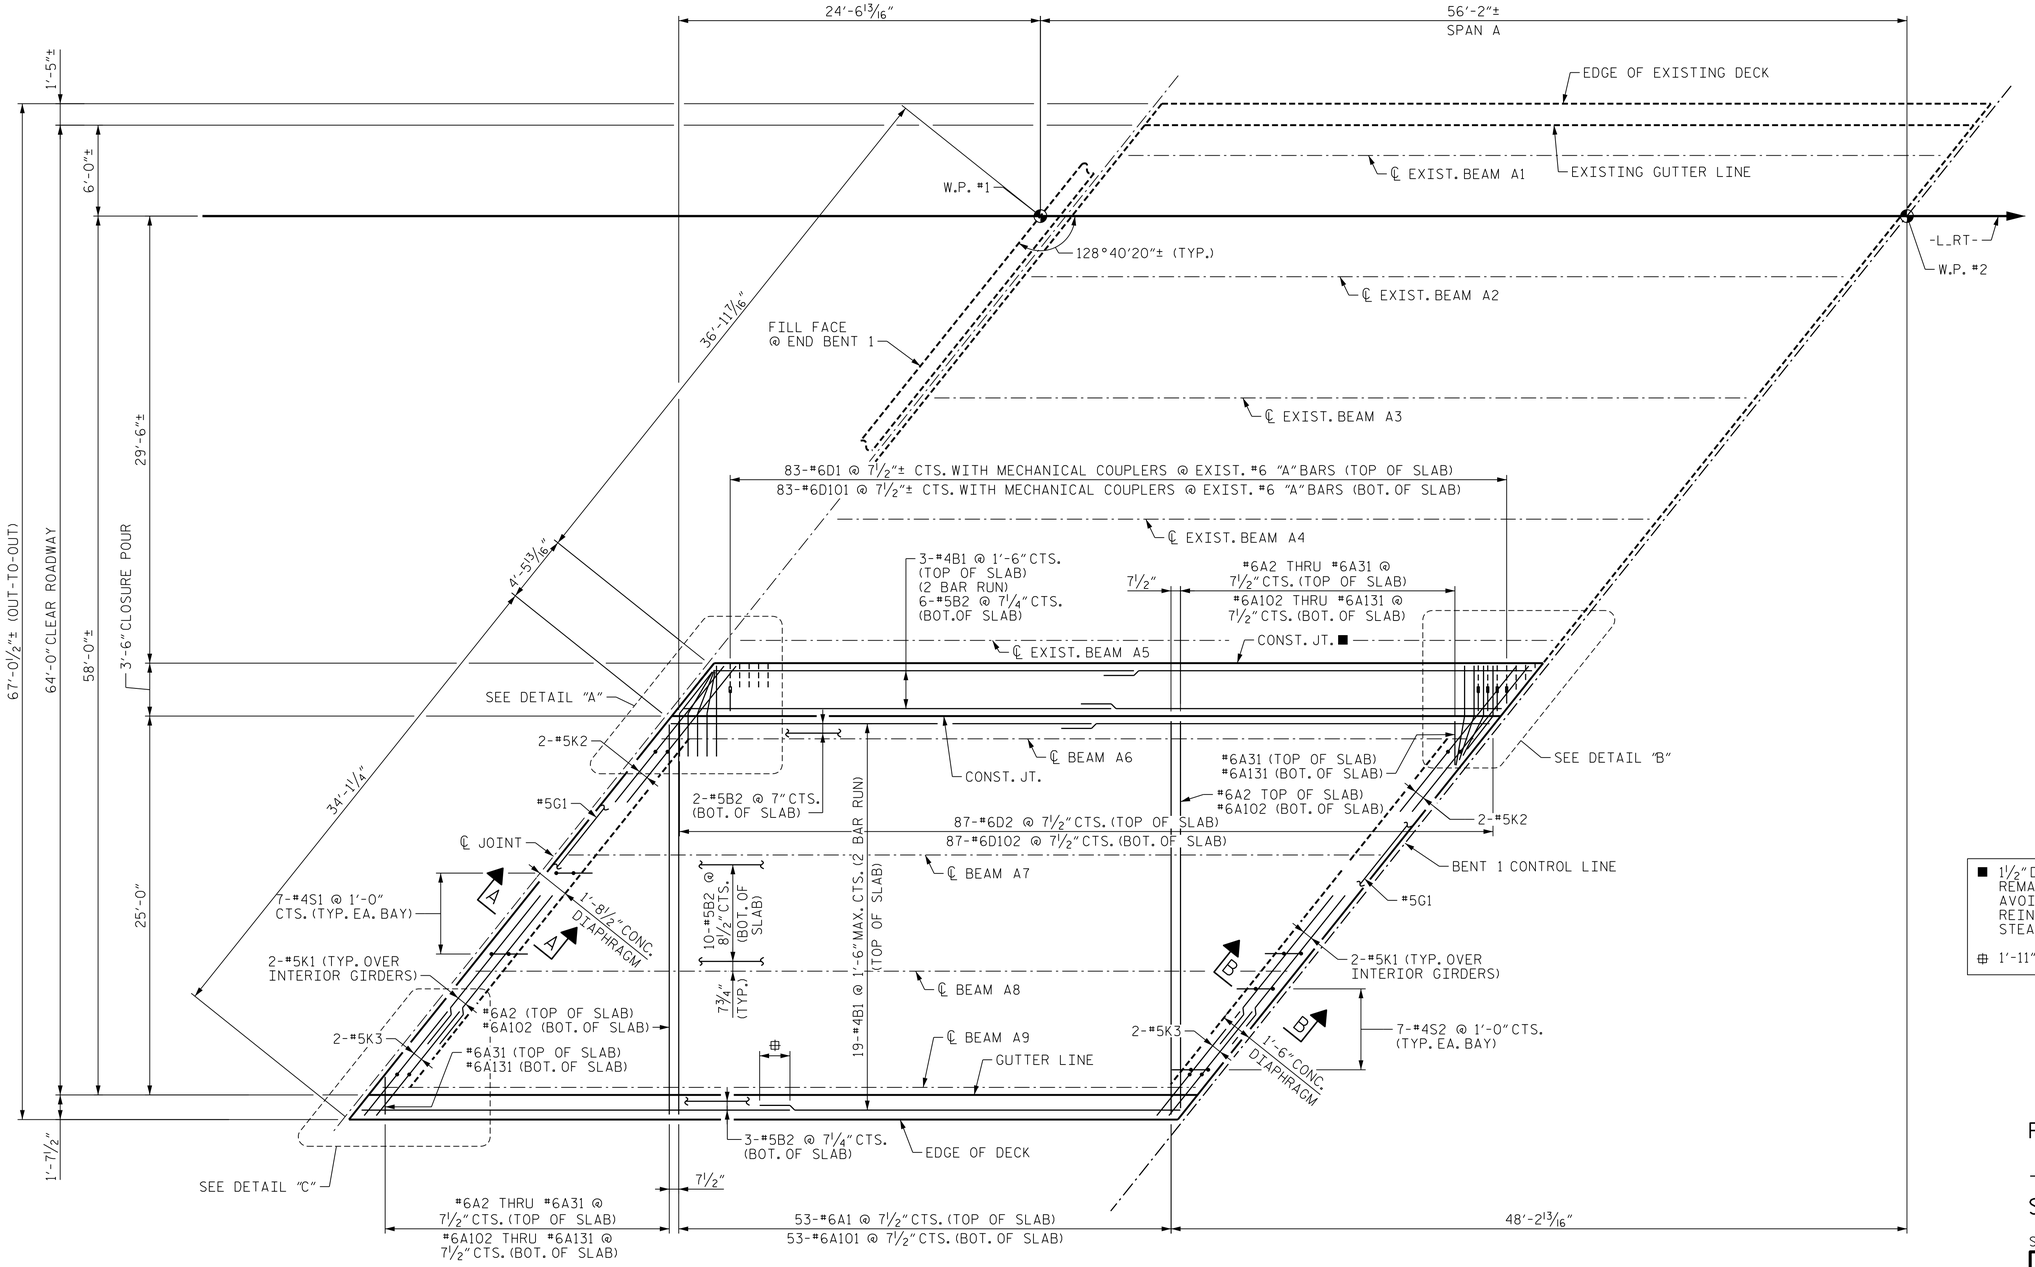

PLAN OF SPAN A

NOTES

FOR SECTIONS A-A AND B-B, SEE SHEET "SUPERSTRUCTURE TYPICAL SECTION" SHEET 2 OF 2.

FOR DETAILS "A", "B", AND "C" SEE SHEET "SUPERSTRUCTURE PLAN OF SPANS DETAILS" SHEET 4 OF 4.

■ 1 1/2" DEEP SAWCUT IN TOP OF DECK, REMOVE REMAINING CONCRETE USING MEANS THAT AVOID DAMAGE TO THE EXISTING TRANSVERSE REINFORCING. AVOID DAMAGE TO THE EXISTING STEAL BEAM.

⊕ 1'-11" MIN. LAP SPLICE FOR #4 "B" BARS.

PROJECT NO. B-3186/B-5898

HAYWOOD COUNTY

STATION: 68+65.75± -L_RT-

SHEET 1 OF 4

STATE OF NORTH CAROLINA
DEPARTMENT OF TRANSPORTATION
RALEIGH

SUPERSTRUCTURE
PLAN OF SPANS

REVISIONS						SHEET NO. S03R-10
NO.	BY:	DATE:	NO.	BY:	DATE:	
1	--	--	3	--	--	TOTAL SHEETS 61
2	--	--	4	--	--	

NORTH CAROLINA PROFESSIONAL SEAL 043854 ENGINEER ERIC M. NOLTING

Eric Nolting 1/25/2022

HDR Engineering, Inc. of the Carolinas
555 Fayetteville St. Suite 900 Raleigh, N.C. 27601
N.C.B.E.L.S. License Number: F-0116

DOCUMENT NOT CONSIDERED FINAL UNLESS ALL SIGNATURES COMPLETED

DES BY:	F. CORDOVA	DATE :	04/21
DES CHK:	M. NEIHEISEL	DATE :	07/21
DWG BY:	B. PETERSON	DATE :	03/21
CHK BY:	M. NEIHEISEL	DATE :	07/21

PLOT DRIVER: NCDOT STRUCTURES DEFAULT PLOTTER.plt PENTABLE: NCDOT STRUCTURES DEFAULT PEN.tbl
USER: PPETERSO DATE: 1/24/2022 TIME: 2:36:47 PM
FILE: ...\404_045_B5898B3186_SMU_S1_010_430107.dgn