DocuSign Envelope ID: 3F81FE89-8A52-44FF-8A1E-82CC56F3C3AF

PROJECT REFERENCE NO.	SHEET NO.
B-4786	04
R/W SHEET NO.	

ROADWAY DESIGN ENGINEER
NORTH CAROLINA PROFESSIONAL SEAL 027418 ENGINEER V. MARCUS LOWERY
1/31/2022 | 9:25 AM EST

HYDRAULICS ENGINEER
NORTH CAROLINA PROFESSIONAL SEAL 038697 ENGINEER DAVID B. PETTY
1/31/2022 | 3:15 PM EST

DOCUMENT NOT CONSIDERED FINAL UNLESS ALL SIGNATURES COMPLETED

TGS ENGINEERS
706 HILLSBOROUGH ST. SUITE 200
RALEIGH, NC 27603
PH (919) 773-8887
CORP. LICENSE NO.: C-0275

REVISIONS

8/17/99

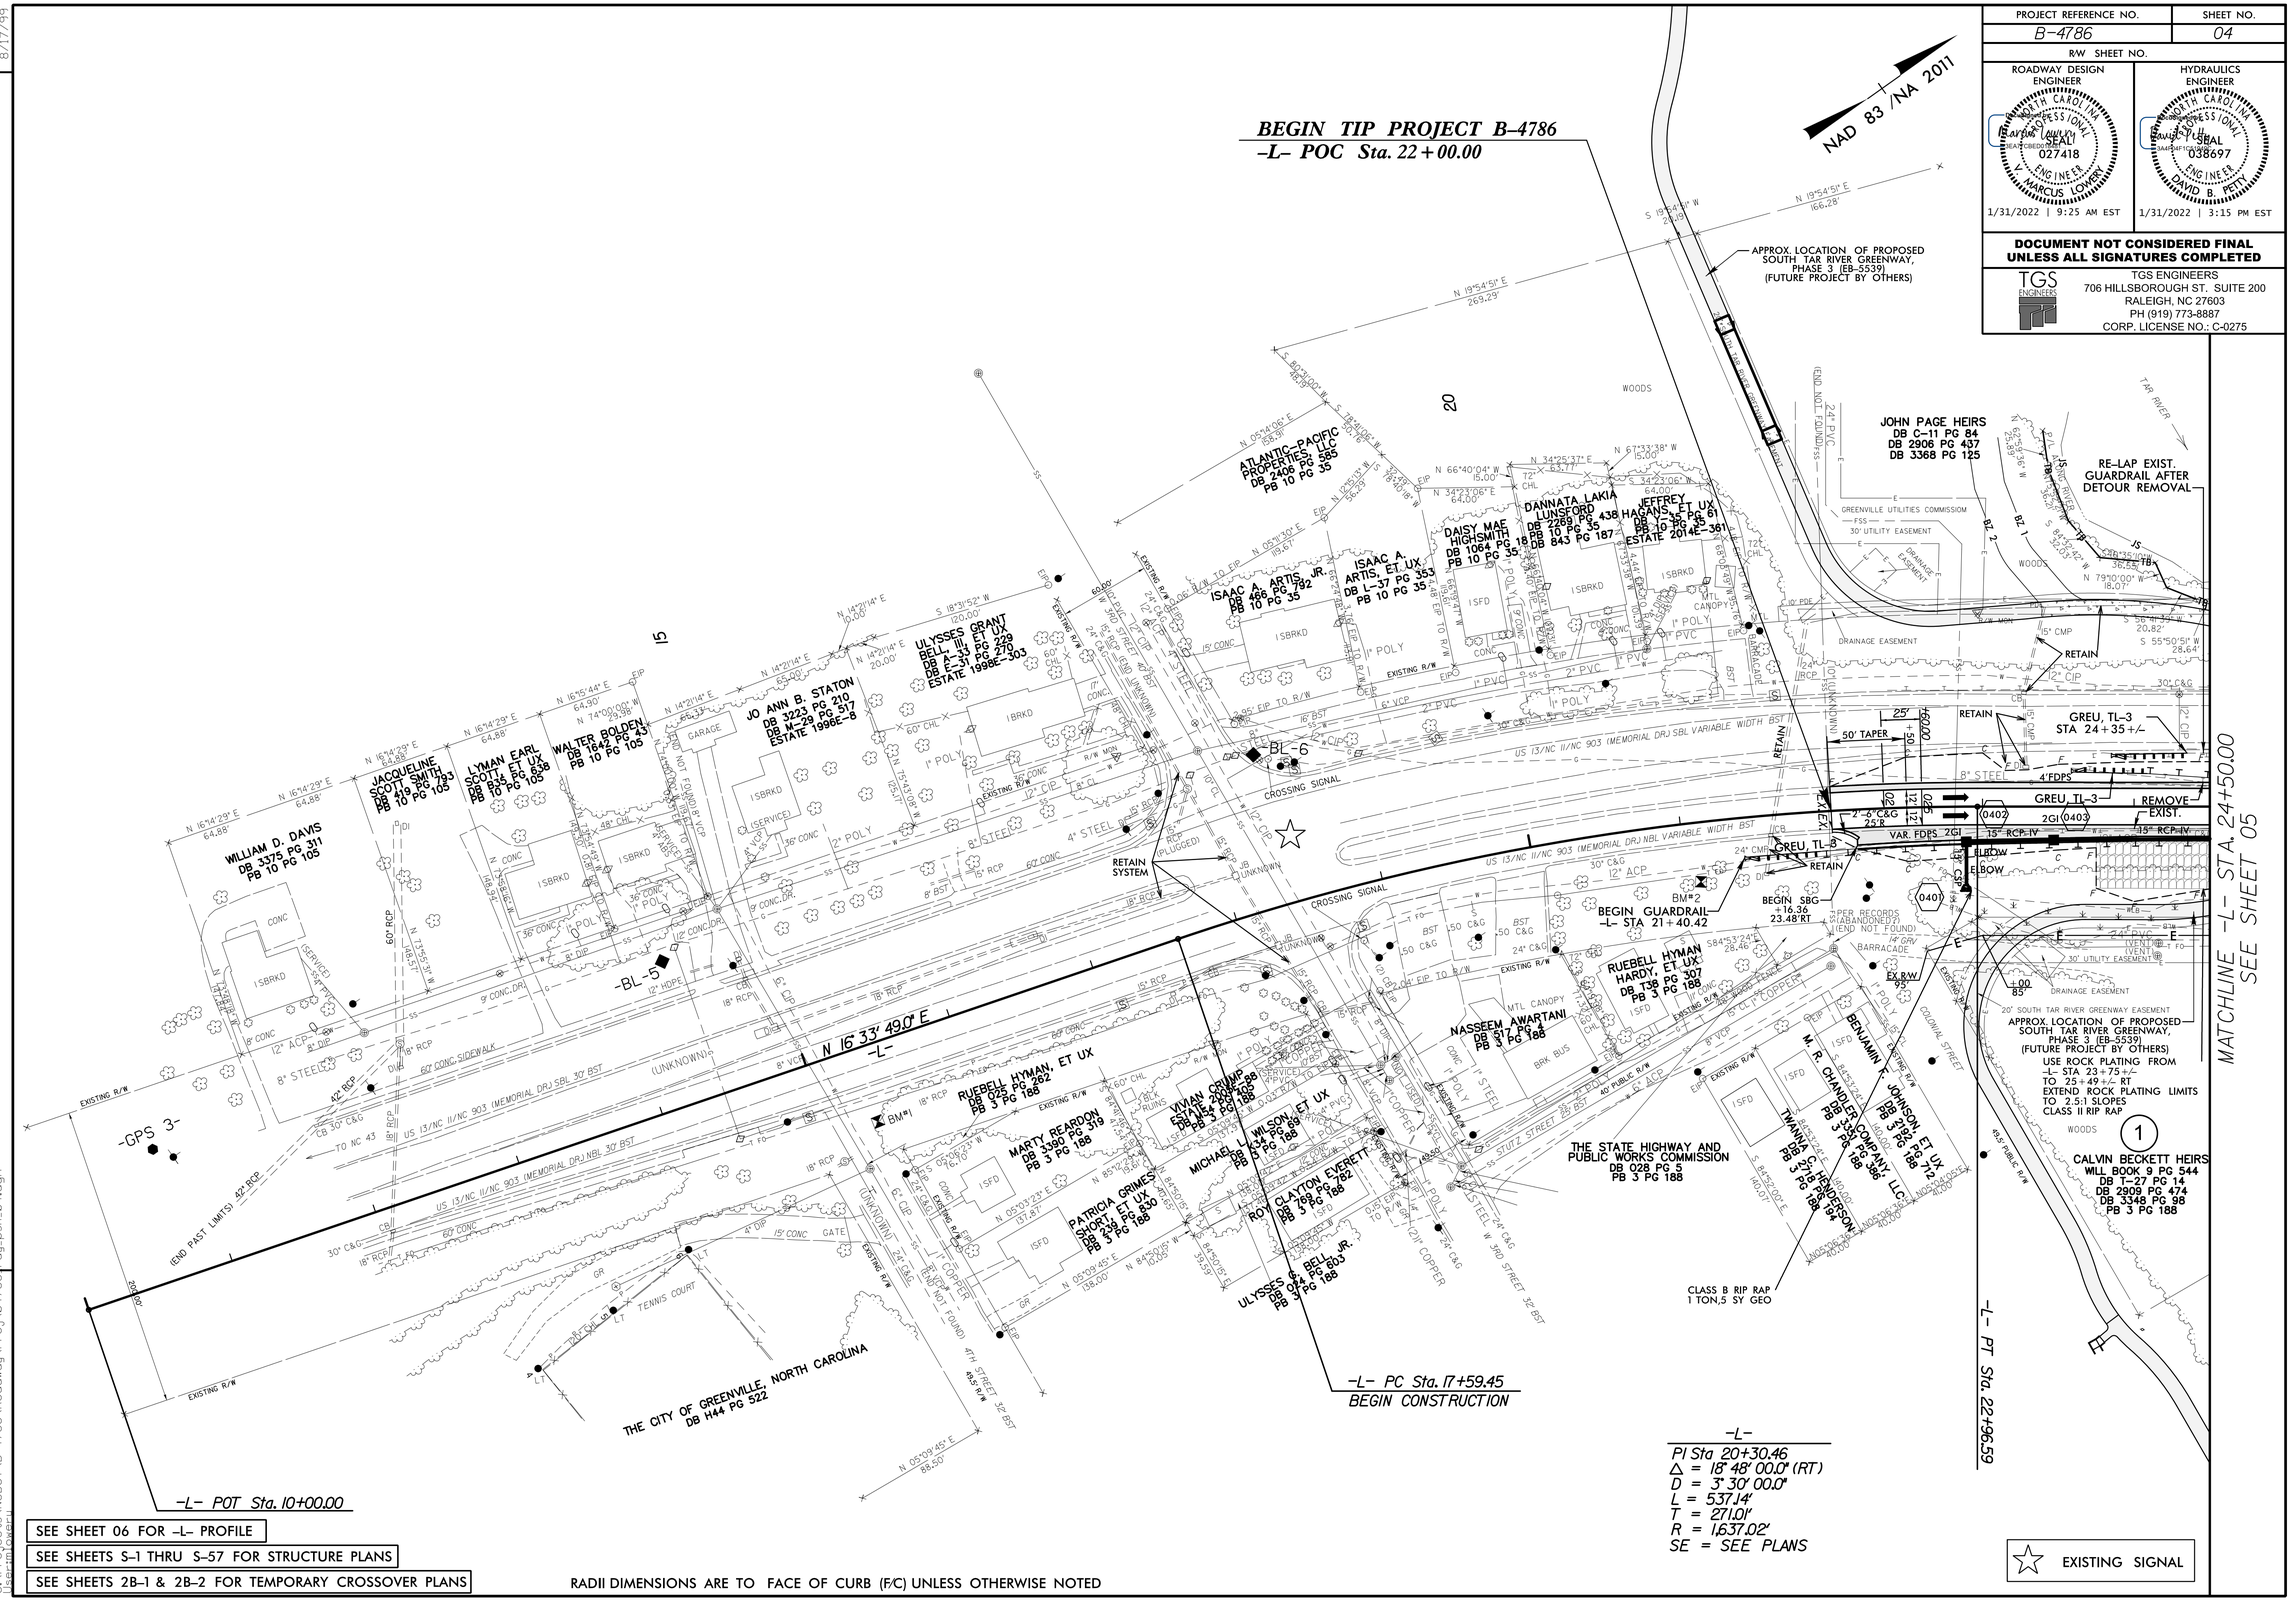

SEE SHEET 06 FOR -L- PROFILE

SEE SHEETS S-1 THRU S-57 FOR STRUCTURE PLANS

SEE SHEETS 2B-1 & 2B-2 FOR TEMPORARY CROSSOVER PLANS

RADII DIMENSIONS ARE TO FACE OF CURB (F/C) UNLESS OTHERWISE NOTED

12/10/2021
C:\Projects\NCDOT\B-4786\Roadway\Proj\b4786_rdy_psh_04.dgn
User:mlowery