DETOUR

UTILIZE PERIMETER EROSION CONTROL MEASURES AS SHOWN ON SHEETS EC–04 & EC–05. NO ADDITIONAL EROSION CONTROL ITEMS ARE REQUIRED ON THIS SHEET.

NAD 83 /NA 2011

PROJECT REFERENCE NO.	SHEET NO.
B-4786	EC-06/CONST.4&5
R/W SHEET NO.	
ROADWAY DESIGN ENGINEER	HYDRAULICS ENGINEER

TGS ENGINEERS
804-C N. LAFAYETTE ST
SHELBY, NC 28150
PH (704) 476-0003
CORP. LICENSE NO.: C-0275

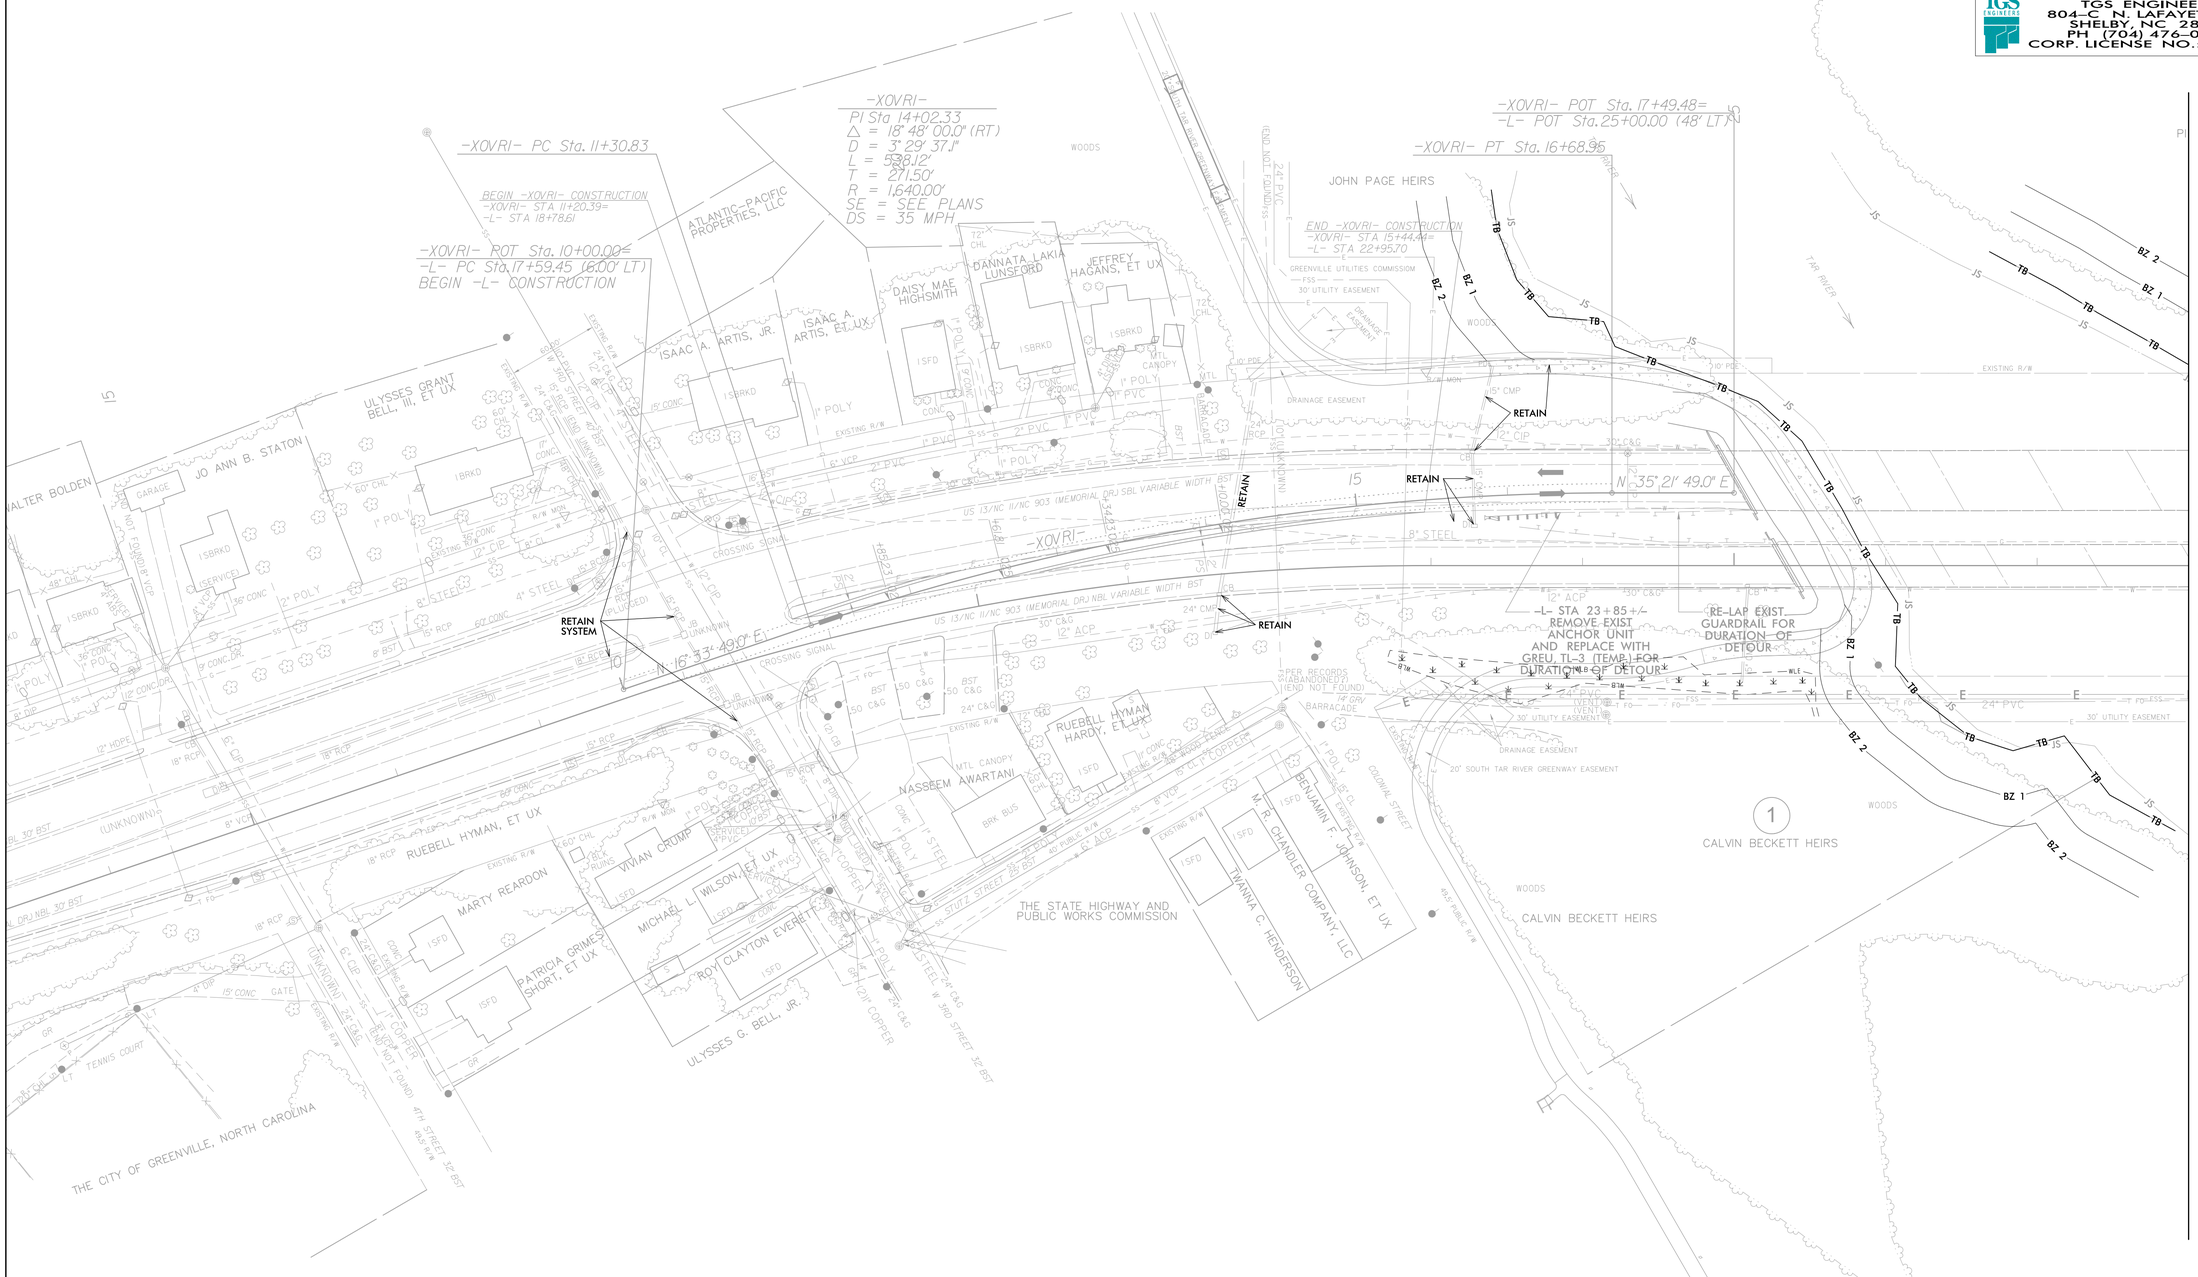

NOTE:
PLACE TEMPORARY ROCK SEDIMENT DAMS TYPE – B AND TEMPORARY ROCK SILT CHECKS TYPE – A AT DRAINAGE OUTLETS.