DocuSign Envelope ID: F5B6B0E9-C6BB-4D4D-83A7-052E0EF8D717

PROJECT REFERENCE NO.	SHEET NO.
B-4786	UC-5

DESIGNED BY: JKC
DRAWN BY: JKC
CHECKED BY: CLS
APPROVED BY: CDB
REVISED:

NORTH CAROLINA DEPARTMENT OF TRANSPORTATION
UTILITIES ENGINEERING SEC.
PHONE:(919)707-6690
FAX:(919)250-4151

HINDE ENGINEERING
License No. C-2839
401 Harrison Oaks Blvd., Suite 220 Cary, NC 27513

NORTH CAROLINA PROFESSIONAL SEAL ENGINEER CORREY D BOUSQUET
DocuSigned by: Correy D. Bousquet, PE
12/20/2021
B623F928878C49A...
2/15/2022
UTILITY CONSTRUCTION PLANS ONLY

DOCUMENT NOT CONSIDERED FINAL UNLESS ALL SIGNATURES COMPLETED

UTILITY CONSTRUCTION

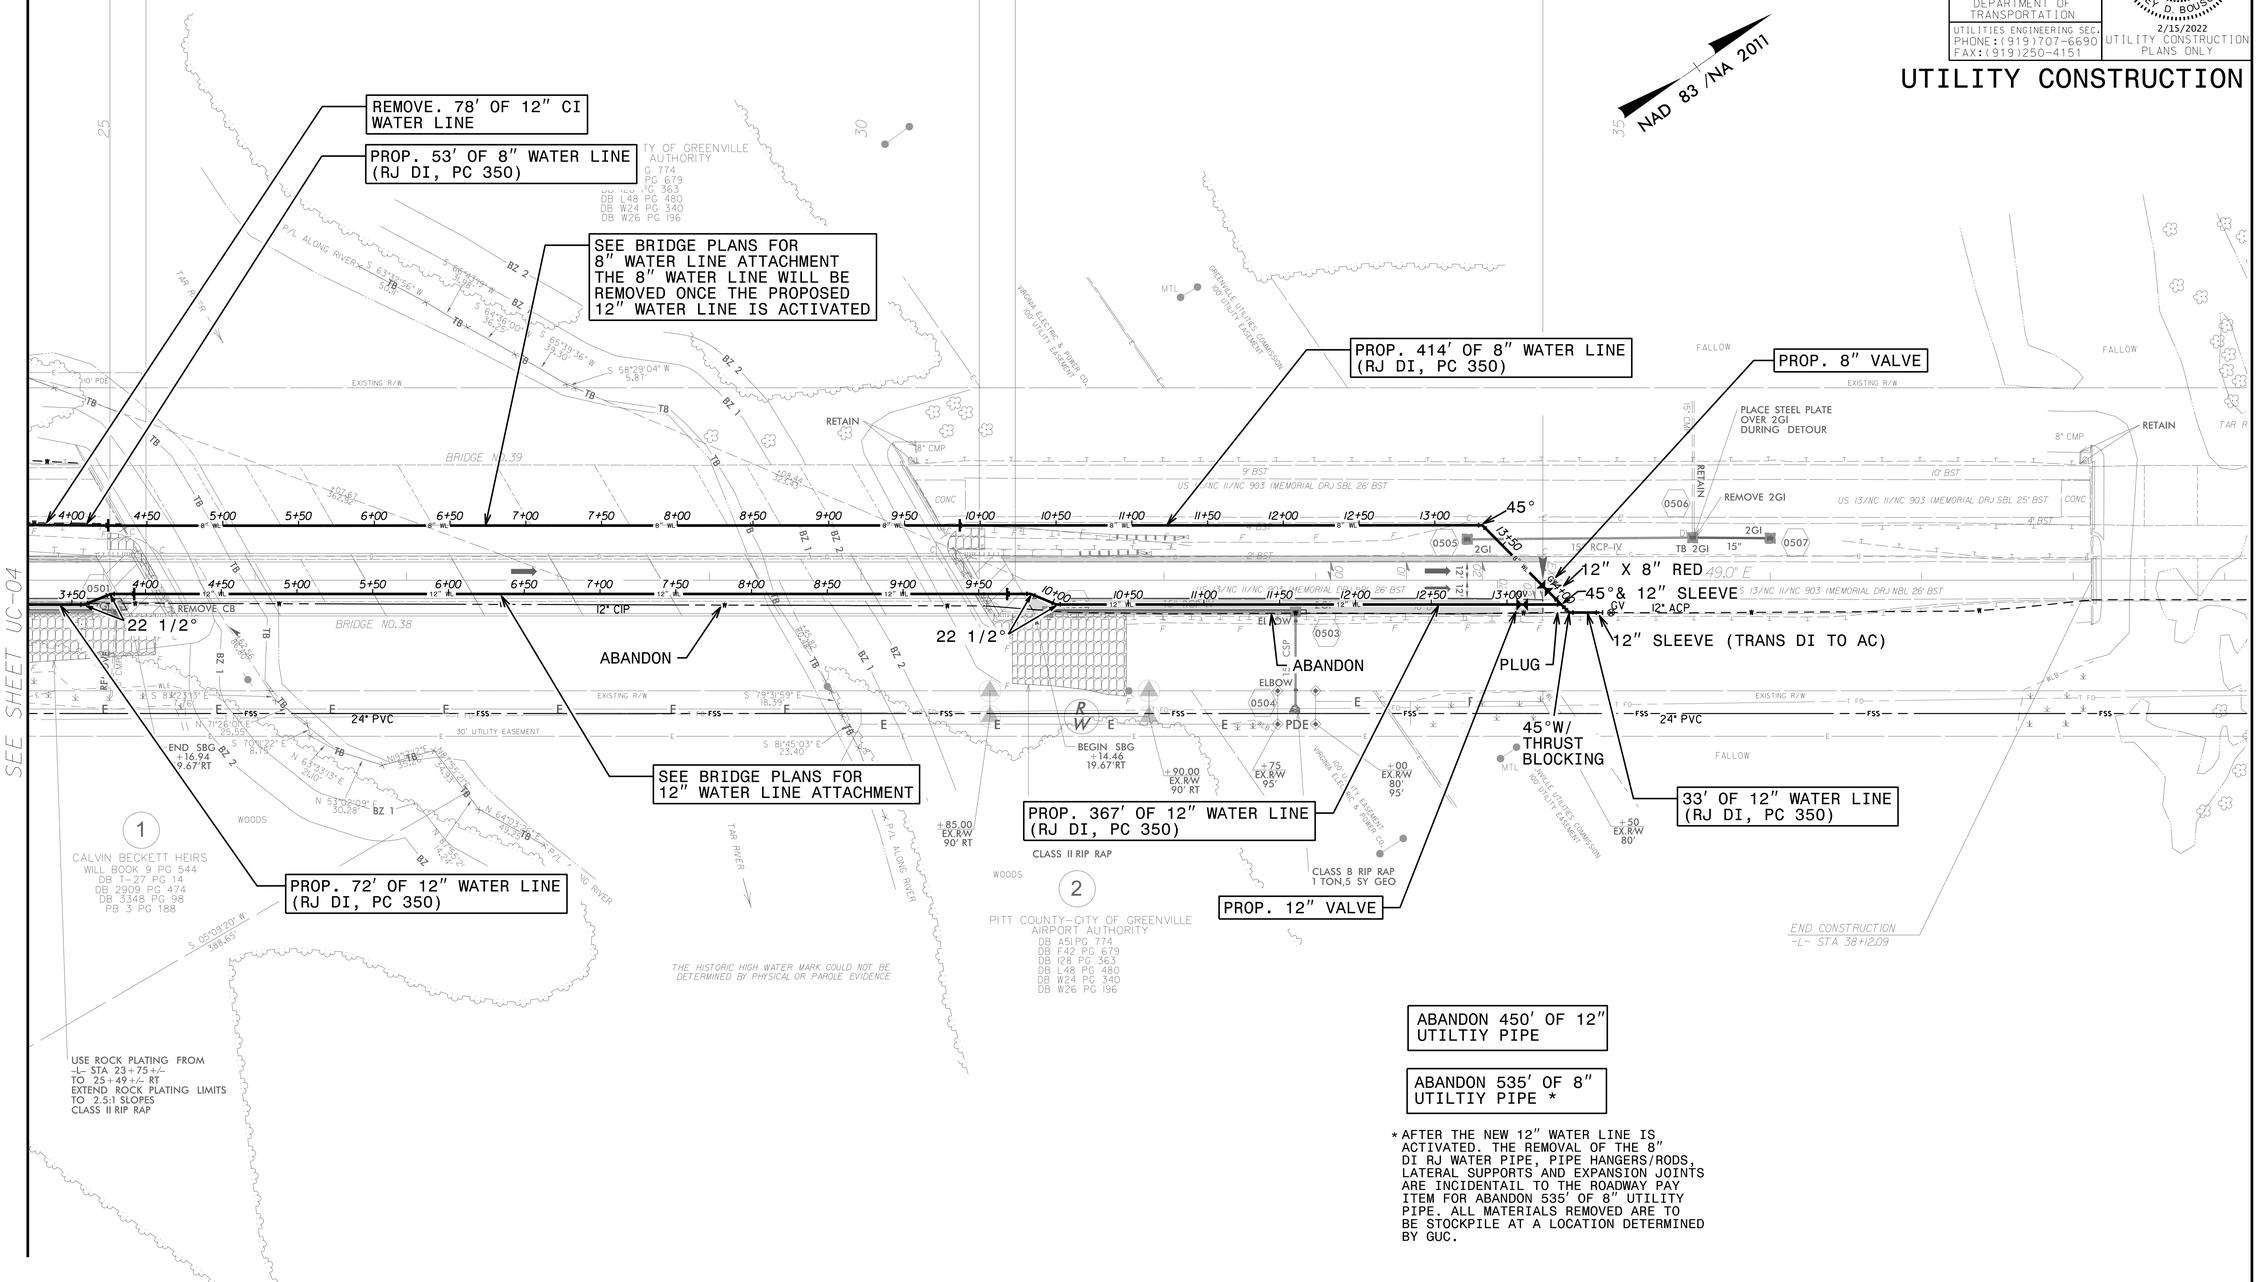

ABANDON 450' OF 12" UTILTIY PIPE

ABANDON 535' OF 8" UTILTIY PIPE *

* AFTER THE NEW 12" WATER LINE IS ACTIVATED, THE REMOVAL OF THE 8" DI RJ WATER PIPE, PIPE HANGERS/RODS, LATERAL SUPPORTS AND EXPANSION JOINTS ARE INCIDENTAIL TO THE ROADWAY PAY ITEM FOR ABANDON 535' OF 8" UTILITY PIPE. ALL MATERIALS REMOVED ARE TO BE STOCKPILE AT A LOCATION DETERMINED BY GUC.

NOTE:
THE ESTIMATED QUANTITY OF DUCTILE IRON WATER PIPE FITTINGS ON THIS PLAN SHEET IS 2500 POUNDS. THE ACTUAL QUANTITY AND TYPE OF FITTINGS WILL VARY BASED ON FIELD CONDITIONS.

REVISIONS

15-FEB-2022 07:45
S:\Structures\PROJECTS\2018\A2018302.00_NCDOT_B-4786\Design\Utilities\Engineering\UC\Proj_b4786_Ut_rdy_05_UC5_psh.dgn
$$$$USERNAME$$$$