DocuSign Envelope ID: 059D091E-2FB9-4D0A-8FD5-C8FD17F6F5D2

HINDE ENGINEERING
License No. C-2639
401 Harrison Oaks Blvd., Suite 220 Cary, NC 27513

DOCUMENT NOT CONSIDERED FINAL UNLESS ALL SIGNATURES COMPLETED

PROJECT REFERENCE NO.	SHEET NO.
B-4786	UC-7

DESIGNED BY: JKC
DRAWN BY: JKC
CHECKED BY: CLS
APPROVED BY: CDB
REVISED:

NORTH CAROLINA DEPARTMENT OF TRANSPORTATION
UTILITIES ENGINEERING SEC.
PHONE:(919)707-6690
FAX:(919)250-4151

NORTH CAROLINA PROFESSIONAL SEAL 0230417 ENGINEER CAREY D. BOUSQUET
DocuSigned by: Carey D. Bousquet, P.E.
BE23F92887 8C49A...
2/14/2022
UTILITY CONSTRUCTION PLANS ONLY

UTILITY CONSTRUCTION

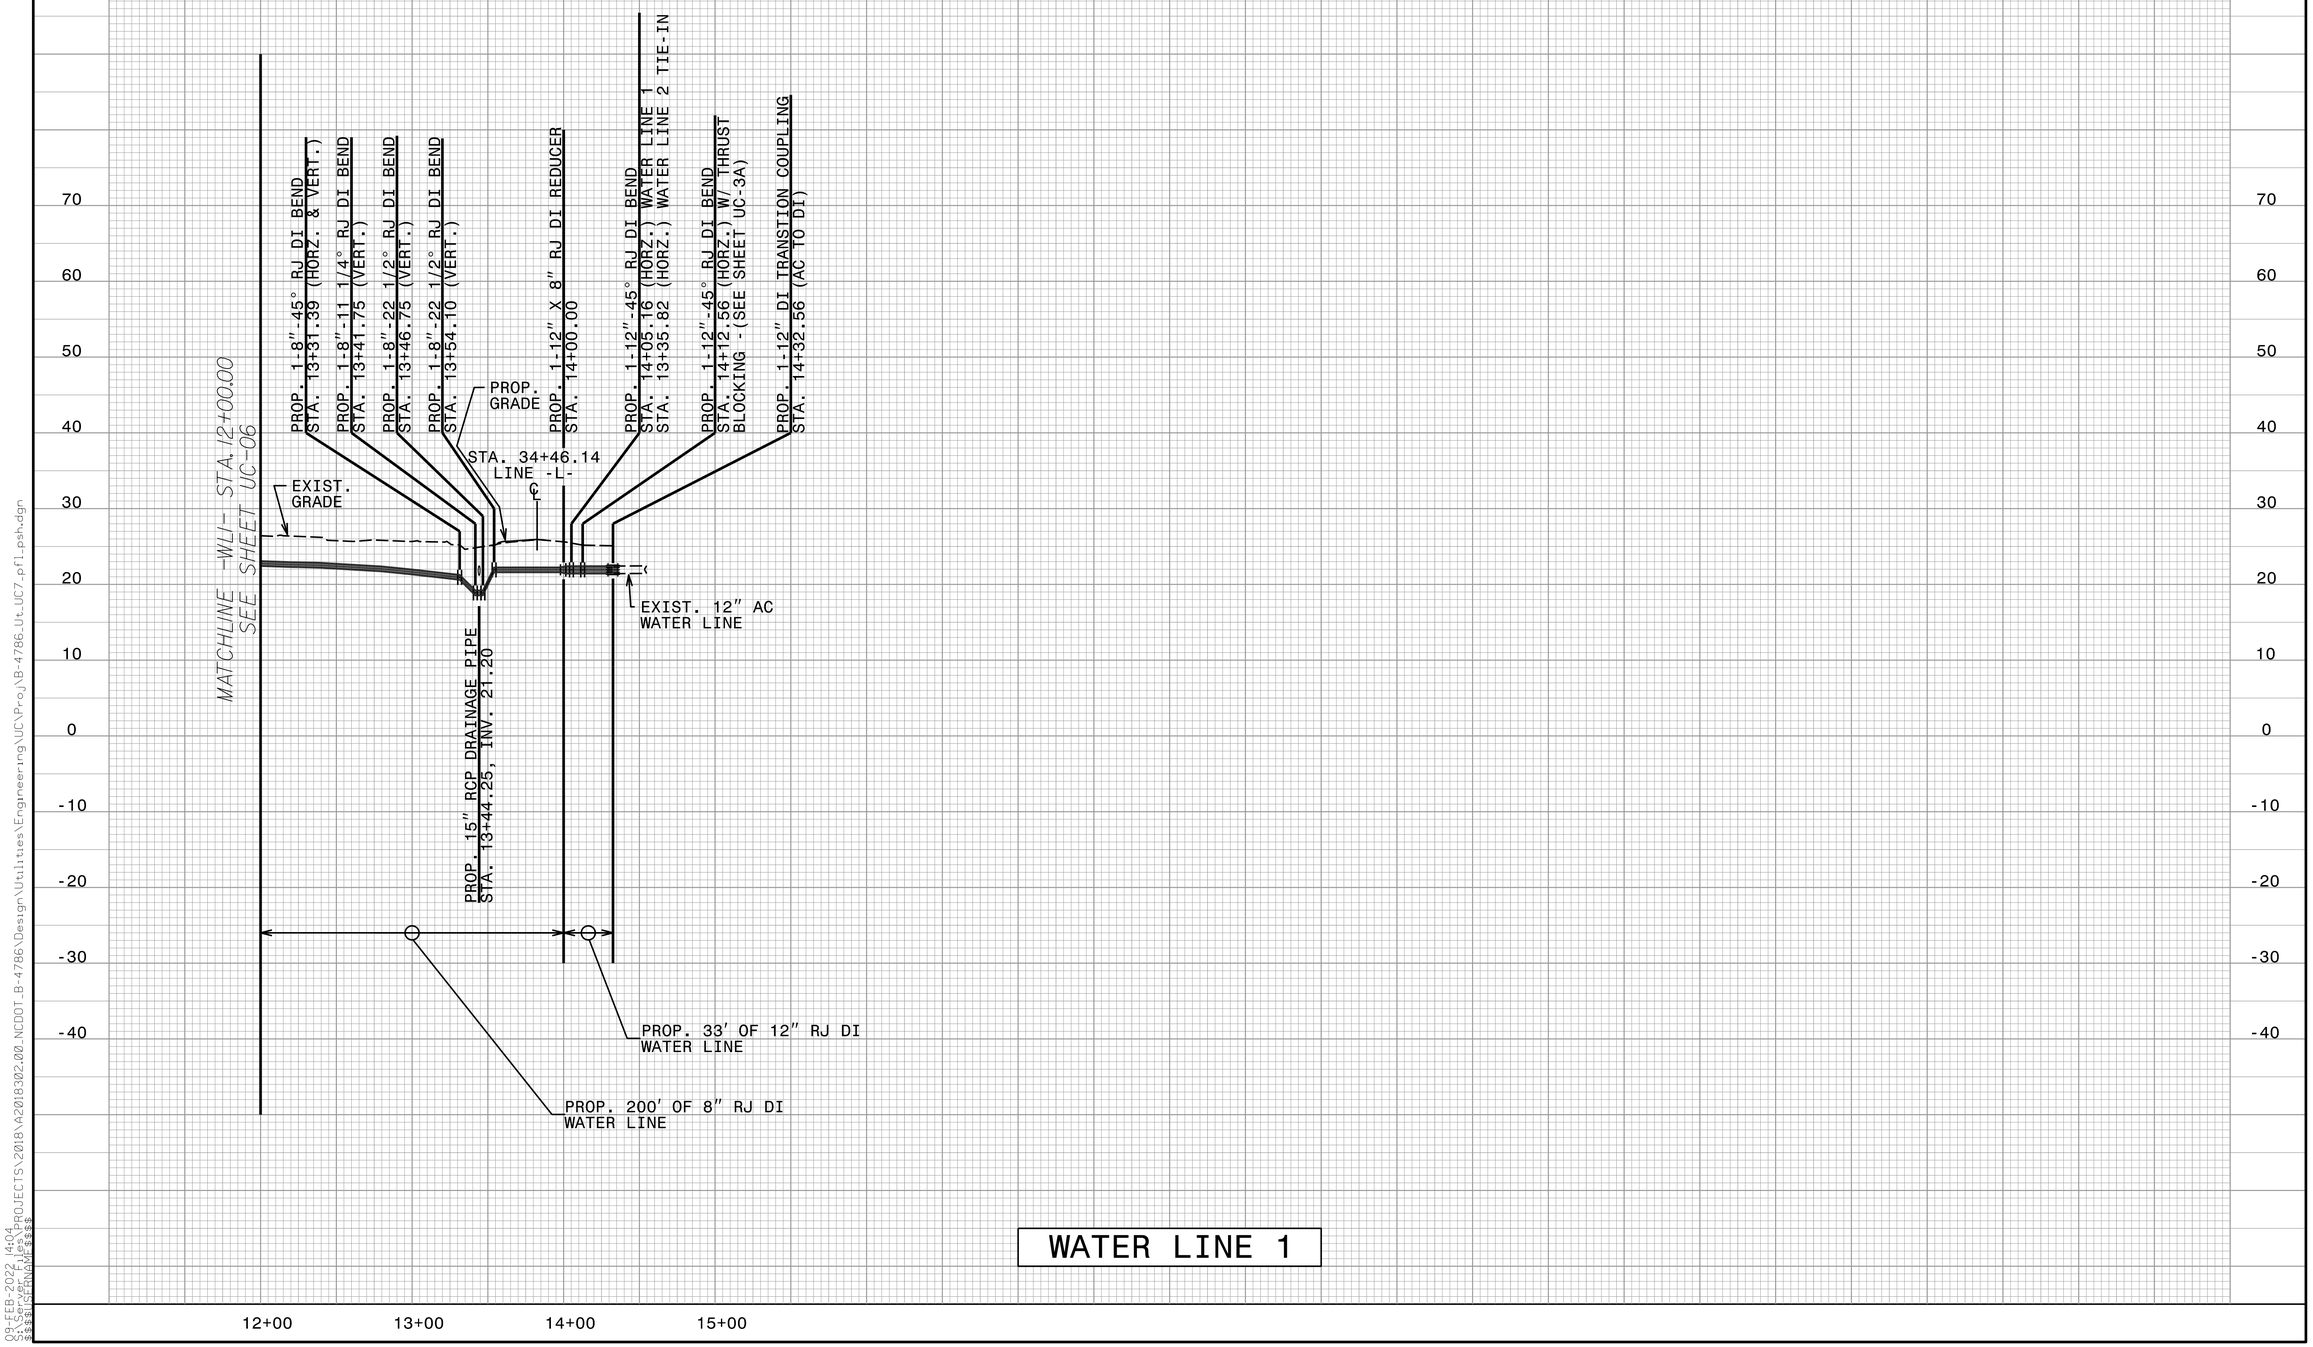

WATER LINE 1

09-FEB-2022 14:04
S:\Server Files\PROJECTS\2018\A2018302.00_NCDOT_B-4786\Design\Utilities\Engineering\UC\Proj\B-4786_Ut_UC7_pfl_psh.dgn
$$$$USERNAME$$$$