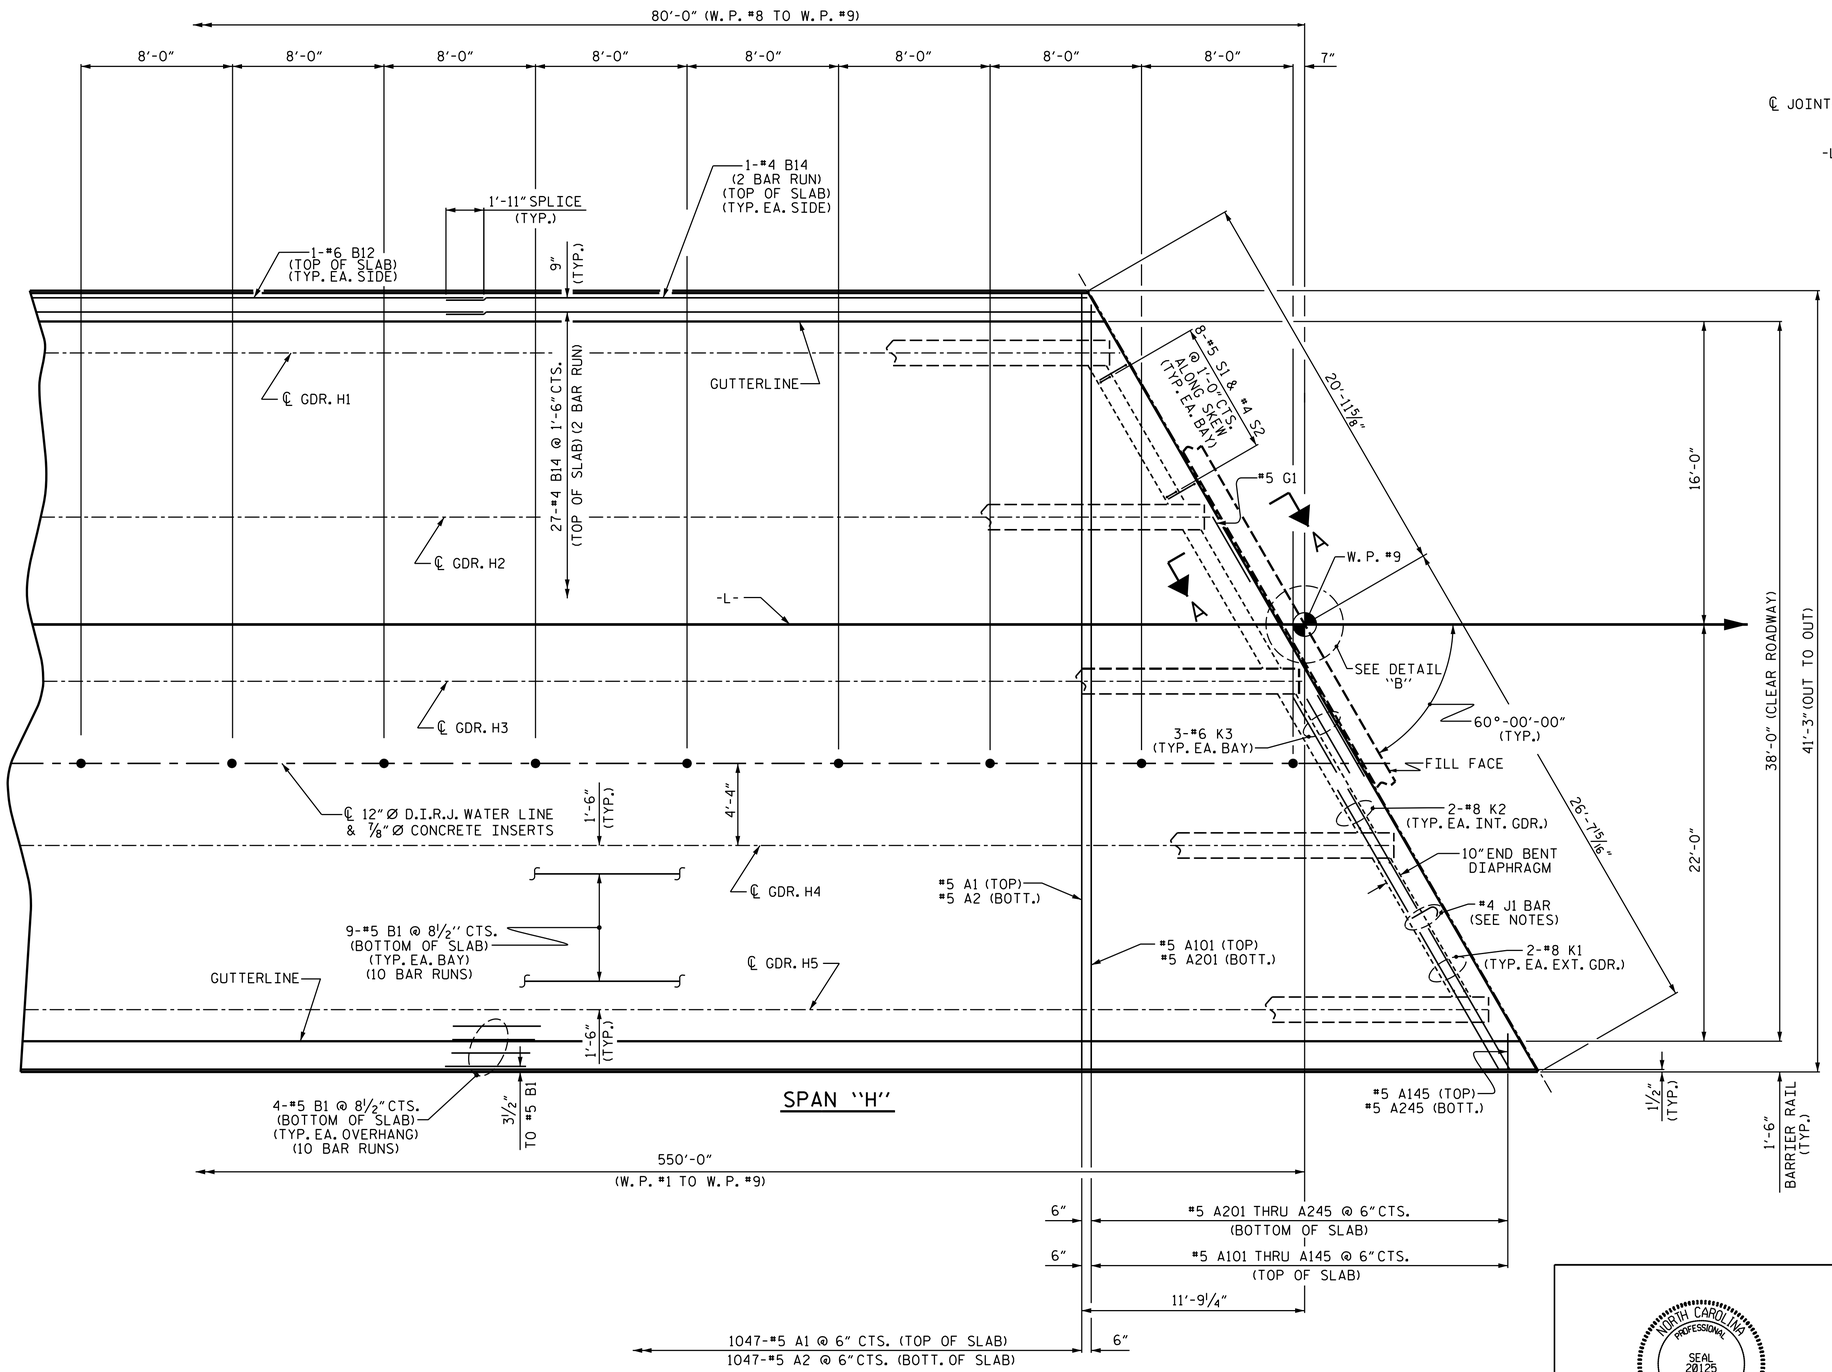

SPAN "H"

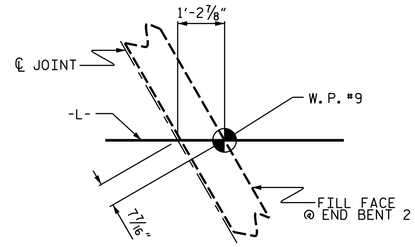

DETAIL "B"

PARTIAL PLAN OF SPAN H

FOR SECTION A-A AND B-B, SEE "TYPICAL SECTION DETAILS", SHEET 2 OF 2.

FOR BARRIER RAIL DETAILS AND REINFORCING STEEL, SEE "CONCRETE BARRIER RAIL" SHEETS.

FOR PLACEMENT OF #4 J1 BAR, SEE "EXPANSION JOINT SEAL DETAILS" SHEETS.

FOR ELECTRICAL CONDUIT SYSTEM, SEE "ELECTRICAL CONDUIT SYSTEM FOR SIGNALS" SHEET.

PROJECT NO. B-4786

PITT COUNTY

STATION: 28+03.00 -L-

SHEET 5 OF 5

STATE OF NORTH CAROLINA
DEPARTMENT OF TRANSPORTATION
RALEIGH

PLAN OF SPAN

NORTH CAROLINA PROFESSIONAL SEAL 20125 ENGINEER MARSHALL G. CHEEK, JR.

Marshall G. Cheek, Jr.
5FBCC2F3A4DC413 2/24/2022 | 7:41 AM EST

DOCUMENT NOT CONSIDERED FINAL UNLESS ALL SIGNATURES COMPLETED

TGS ENGINEERS
706 HILLSBOROUGH STREET
SUITE 200
RALEIGH, NC 27603
PH (919) 773-8887
CORP. LICENSE NO.: C-0275

REVISIONS						SHEET NO.
NO.	BY:	DATE:	NO.	BY:	DATE:	S-15
1			3			TOTAL SHEETS
2			4			57

DRAWN BY :	SBW	DATE :	8-18
CHECKED BY :	MGC	DATE :	11-18
DESIGN ENGINEER OF RECORD:	TBE	DATE :	9-19

9/24/2021
X:\NCDOT\B-4786\Structures\Finalplans\DGNs\B-4786_SMU_ S5_730038.dgn
User:sbwilliams