DocuSign Envelope ID: 1D998A1F-C484-4804-B686-45267F70BBCD

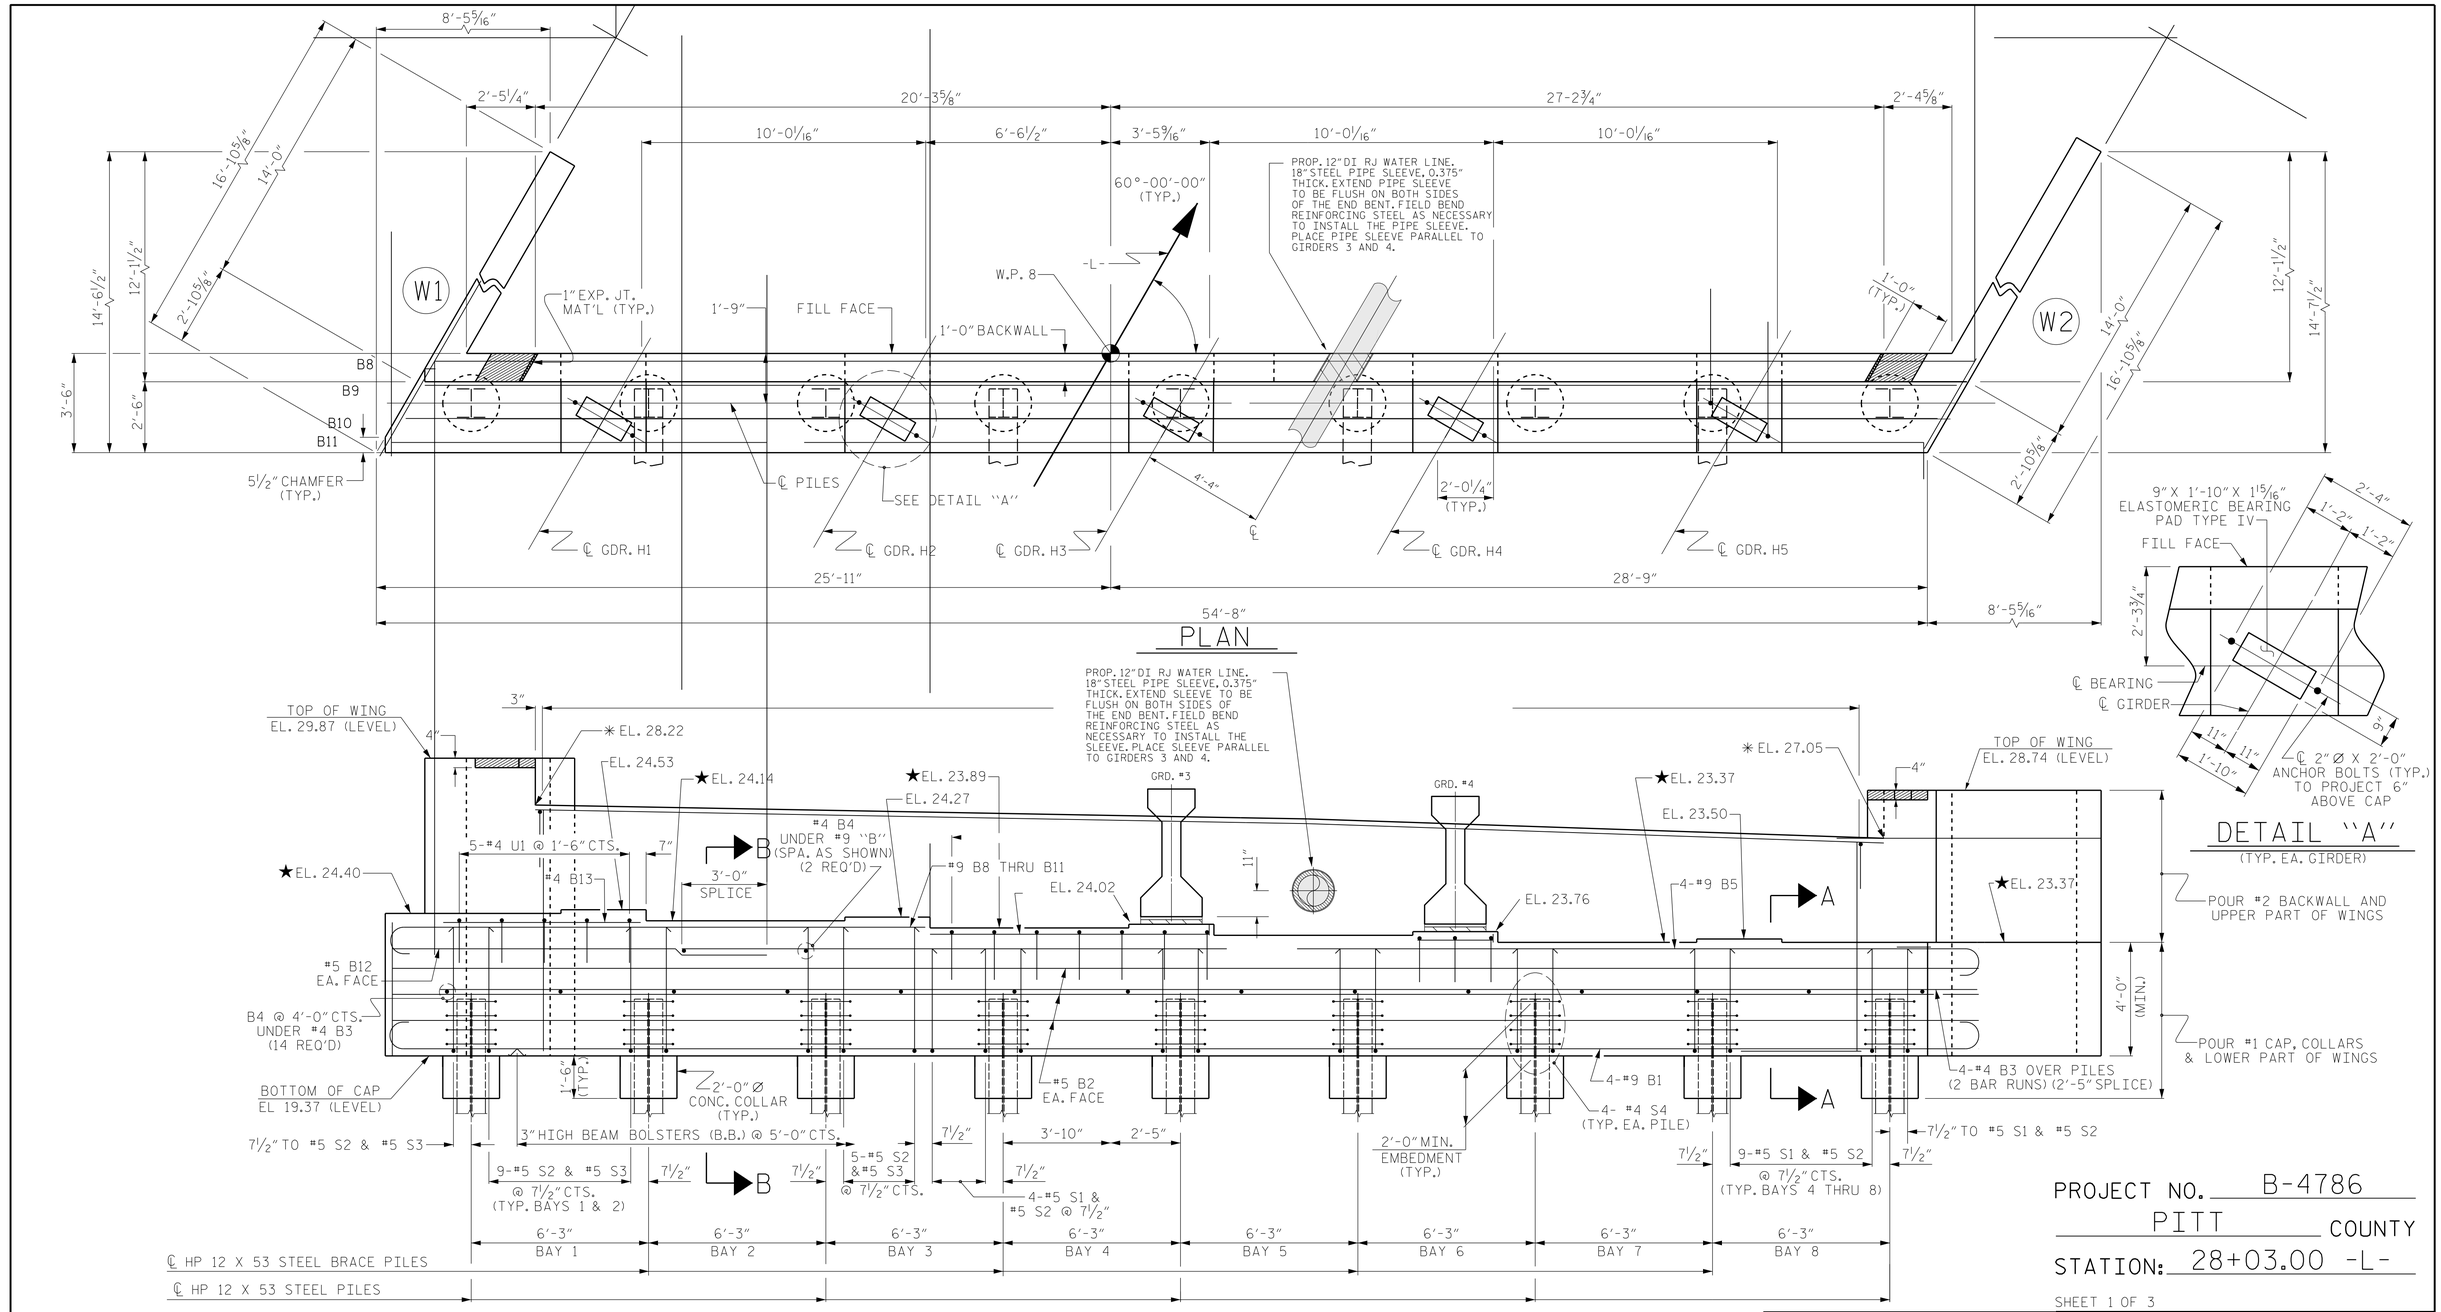

PLAN

DETAIL "A"

(TYP. EA. GIRDER)

ELEVATION

★FOR LOCATION OF ELEVATIONS BETWEEN BRIDGE SEAT BUILD UPS, SEE SECTION A-A, SHEET 3 OF 3.
✳THIS ELEVATION TAKEN ON FILL FACE OF BACKWALL.

PROJECT NO. B-4786

PITT COUNTY

STATION: 28+03.00 -L-

SHEET 1 OF 3

NORTH CAROLINA PROFESSIONAL SEAL 23041 ENGINEER CASEY D. BOUSQUET

DocuSigned by: Casey D. Bousquet, P.E.

3/17/2022

HINDE ENGINEERING
License No. C-0539
401 Harrison Oaks Blvd., Suite 220 Cary, NC 27513

STATE OF NORTH CAROLINA
DEPARTMENT OF TRANSPORTATION
RALEIGH

SUBSTRUCTURE
END BENT 2
12" WATER LINE ATTACHMENT

REVISIONS						SHEET NO.
NO.	BY:	DATE:	NO.	BY:	DATE:	SU-20
1			3			TOTAL SHEETS
2			4			

DRAWN BY : S. B. WILLIAMS DATE : 6-19
CHECKED BY : MGC DATE : 7-19
DESIGN ENGINEER OF RECORD: TBE DATE : -

17-MAR-2022 15:32
$$$$$$$$$$$$$$$$$$$$$$DGN$$$$$$$$$$$$$$$$$$$$$$
$$$$USERNAME$$$$