DocuSign Envelope ID: BB2799AC-25A3-4922-A9FF-974A7FDD4092

PROJ. REFERENCE NO.	SHEET NO.
15BPR.47	TMP-3

HDR Engineering, Inc. of the Carolinas
555 Fayetteville St, Suite 900 Raleigh, N.C. 27601
N.C.B.E.L.S. License Number: F-0116

● ● ● = NC 97 W DETOUR ROUTE
▲ ▲ ▲ = NC 97 E DETOUR ROUTE

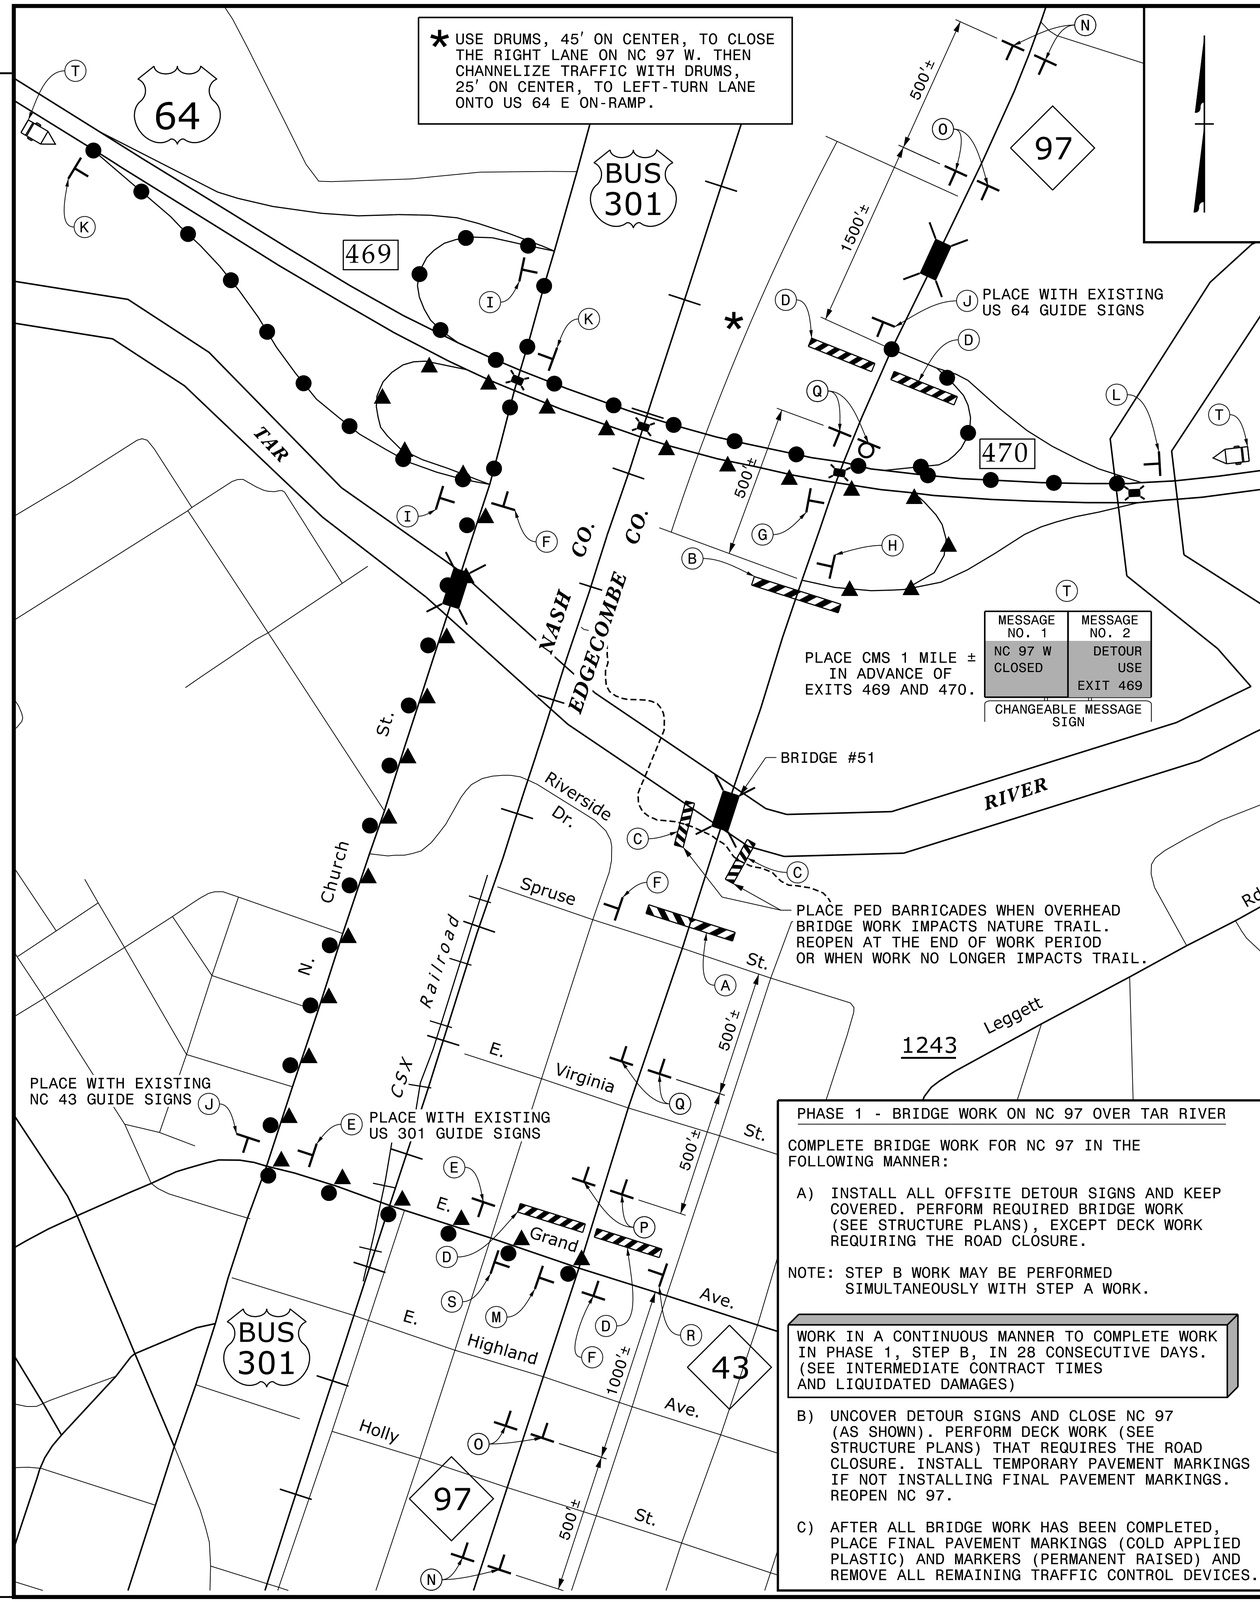

PHASE 1 - BRIDGE WORK ON NC 97 OVER TAR RIVER

COMPLETE BRIDGE WORK FOR NC 97 IN THE FOLLOWING MANNER:

A) INSTALL ALL OFFSITE DETOUR SIGNS AND KEEP COVERED. PERFORM REQUIRED BRIDGE WORK (SEE STRUCTURE PLANS), EXCEPT DECK WORK REQUIRING THE ROAD CLOSURE.

NOTE: STEP B WORK MAY BE PERFORMED SIMULTANEOUSLY WITH STEP A WORK.

WORK IN A CONTINUOUS MANNER TO COMPLETE WORK IN PHASE 1, STEP B, IN 28 CONSECUTIVE DAYS. (SEE INTERMEDIATE CONTRACT TIMES AND LIQUIDATED DAMAGES)

B) UNCOVER DETOUR SIGNS AND CLOSE NC 97 (AS SHOWN). PERFORM DECK WORK (SEE STRUCTURE PLANS) THAT REQUIRES THE ROAD CLOSURE. INSTALL TEMPORARY PAVEMENT MARKINGS IF NOT INSTALLING FINAL PAVEMENT MARKINGS. REOPEN NC 97.

C) AFTER ALL BRIDGE WORK HAS BEEN COMPLETED, PLACE FINAL PAVEMENT MARKINGS (COLD APPLIED PLASTIC) AND MARKERS (PERMANENT RAISED) AND REMOVE ALL REMAINING TRAFFIC CONTROL DEVICES.

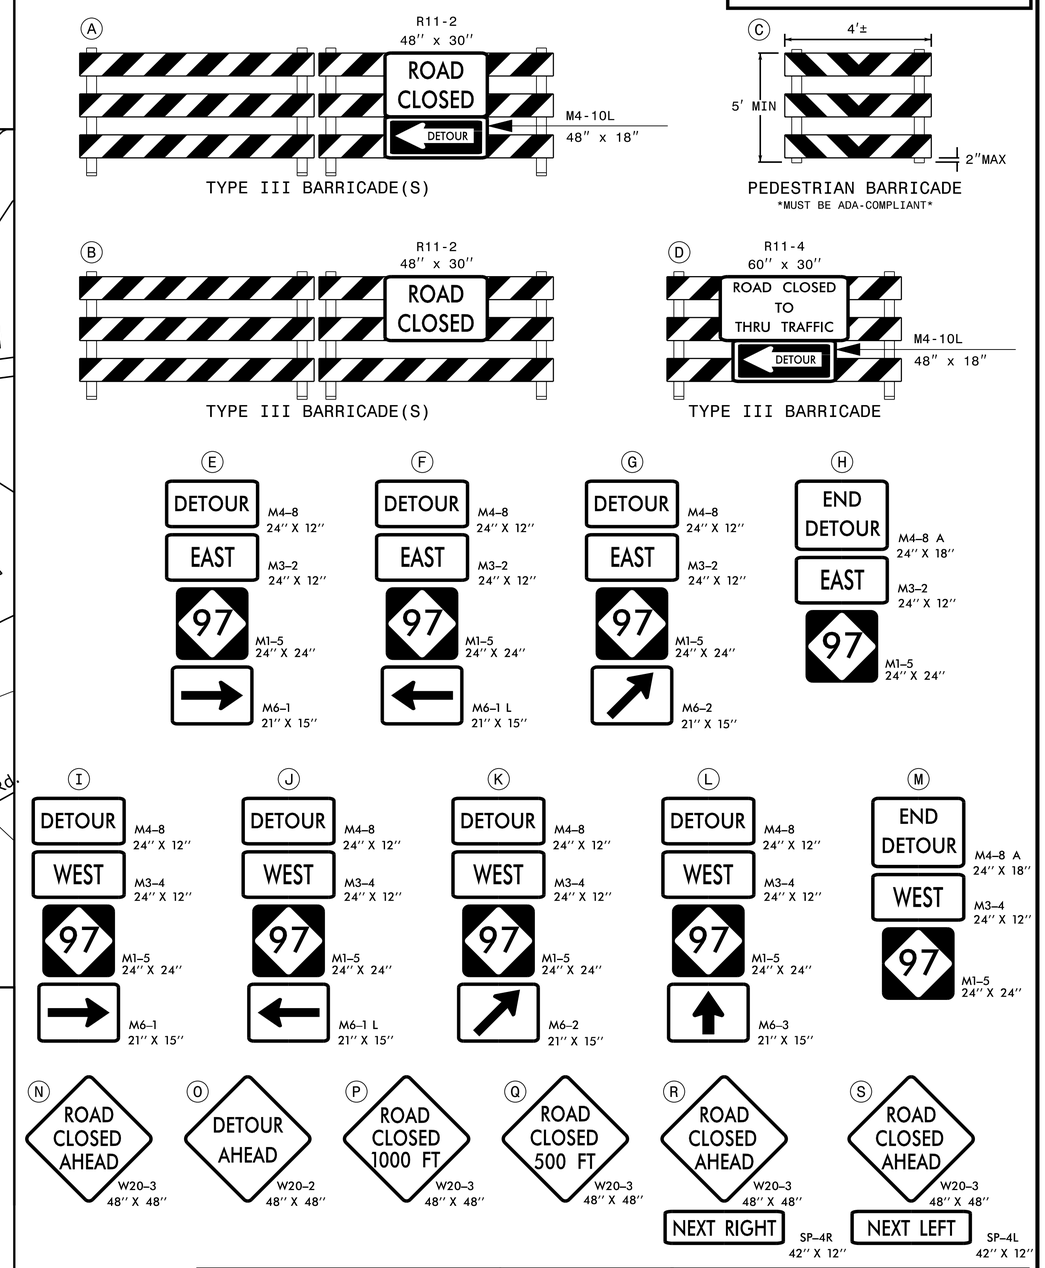

APPROVED: Michael T. Rzepka

DATE: 6/3/2022

SEAL

NORTH CAROLINA PROFESSIONAL SEAL 15876 ENGINEER MICHAEL T. RZEPKA

DIVISION OF HIGHWAYS · STATE OF NORTH CAROLINA · DEPARTMENT OF TRANSPORTATION · WORK ZONE TRAFFIC CONTROL

DOCUMENT NOT CONSIDERED FINAL UNLESS ALL SIGNATURES COMPLETED

BRIDGE #51
OFFSITE DETOUR ROUTE

REVISIONS

PLOT DRIVER: NCDOT_pdf_color_eng_50.plt PENTABLE: NCDOT_tcp.tbl
USER: CHARNDEN DATE: 6/3/2022 TIME: 2:42:32 PM
FILE: pw:\\pwhdr-useas01:HDR_US_East_01\Documents\3322\10003159\10342176\6.0_CAD_BIM\6.2_WIP\Traffic\TrafficControl\TCP\320051-NC 97\320051_TC_TMP03.dgn