PREPARED IN THE OFFICE OF:

Wooten

120 North Boylan Avenue Raleigh NC 27603-1423
919.828.0531 Fax 919.834.3059
License Number: F-0115

PROJECT REFERENCE NO.	SHEET NO.
U-6223	UC-4

DESIGNED BY: CMG
DRAWN BY: TK
CHECKED BY: DGM
APPROVED BY: CMG
REVISED:

VERTICAL SCALE 5' 0 5' 10'
HORIZONTAL SCALE 25' 0 25' 50'

NORTH CAROLINA DEPARTMENT OF TRANSPORTATION

UTILITIES ENGINEERING SEC.
PHONE: (919) 707-6690
FAX: (919) 250-4151

NORTH CAROLINA PROFESSIONAL SEAL ENGINEER
DAVID G. MALTBY
06/17/02

Document Not Considered Final Unless All Signatures Completed
UTILITY CONSTRUCTION PLANS ONLY

UTILITY CONSTRUCTION

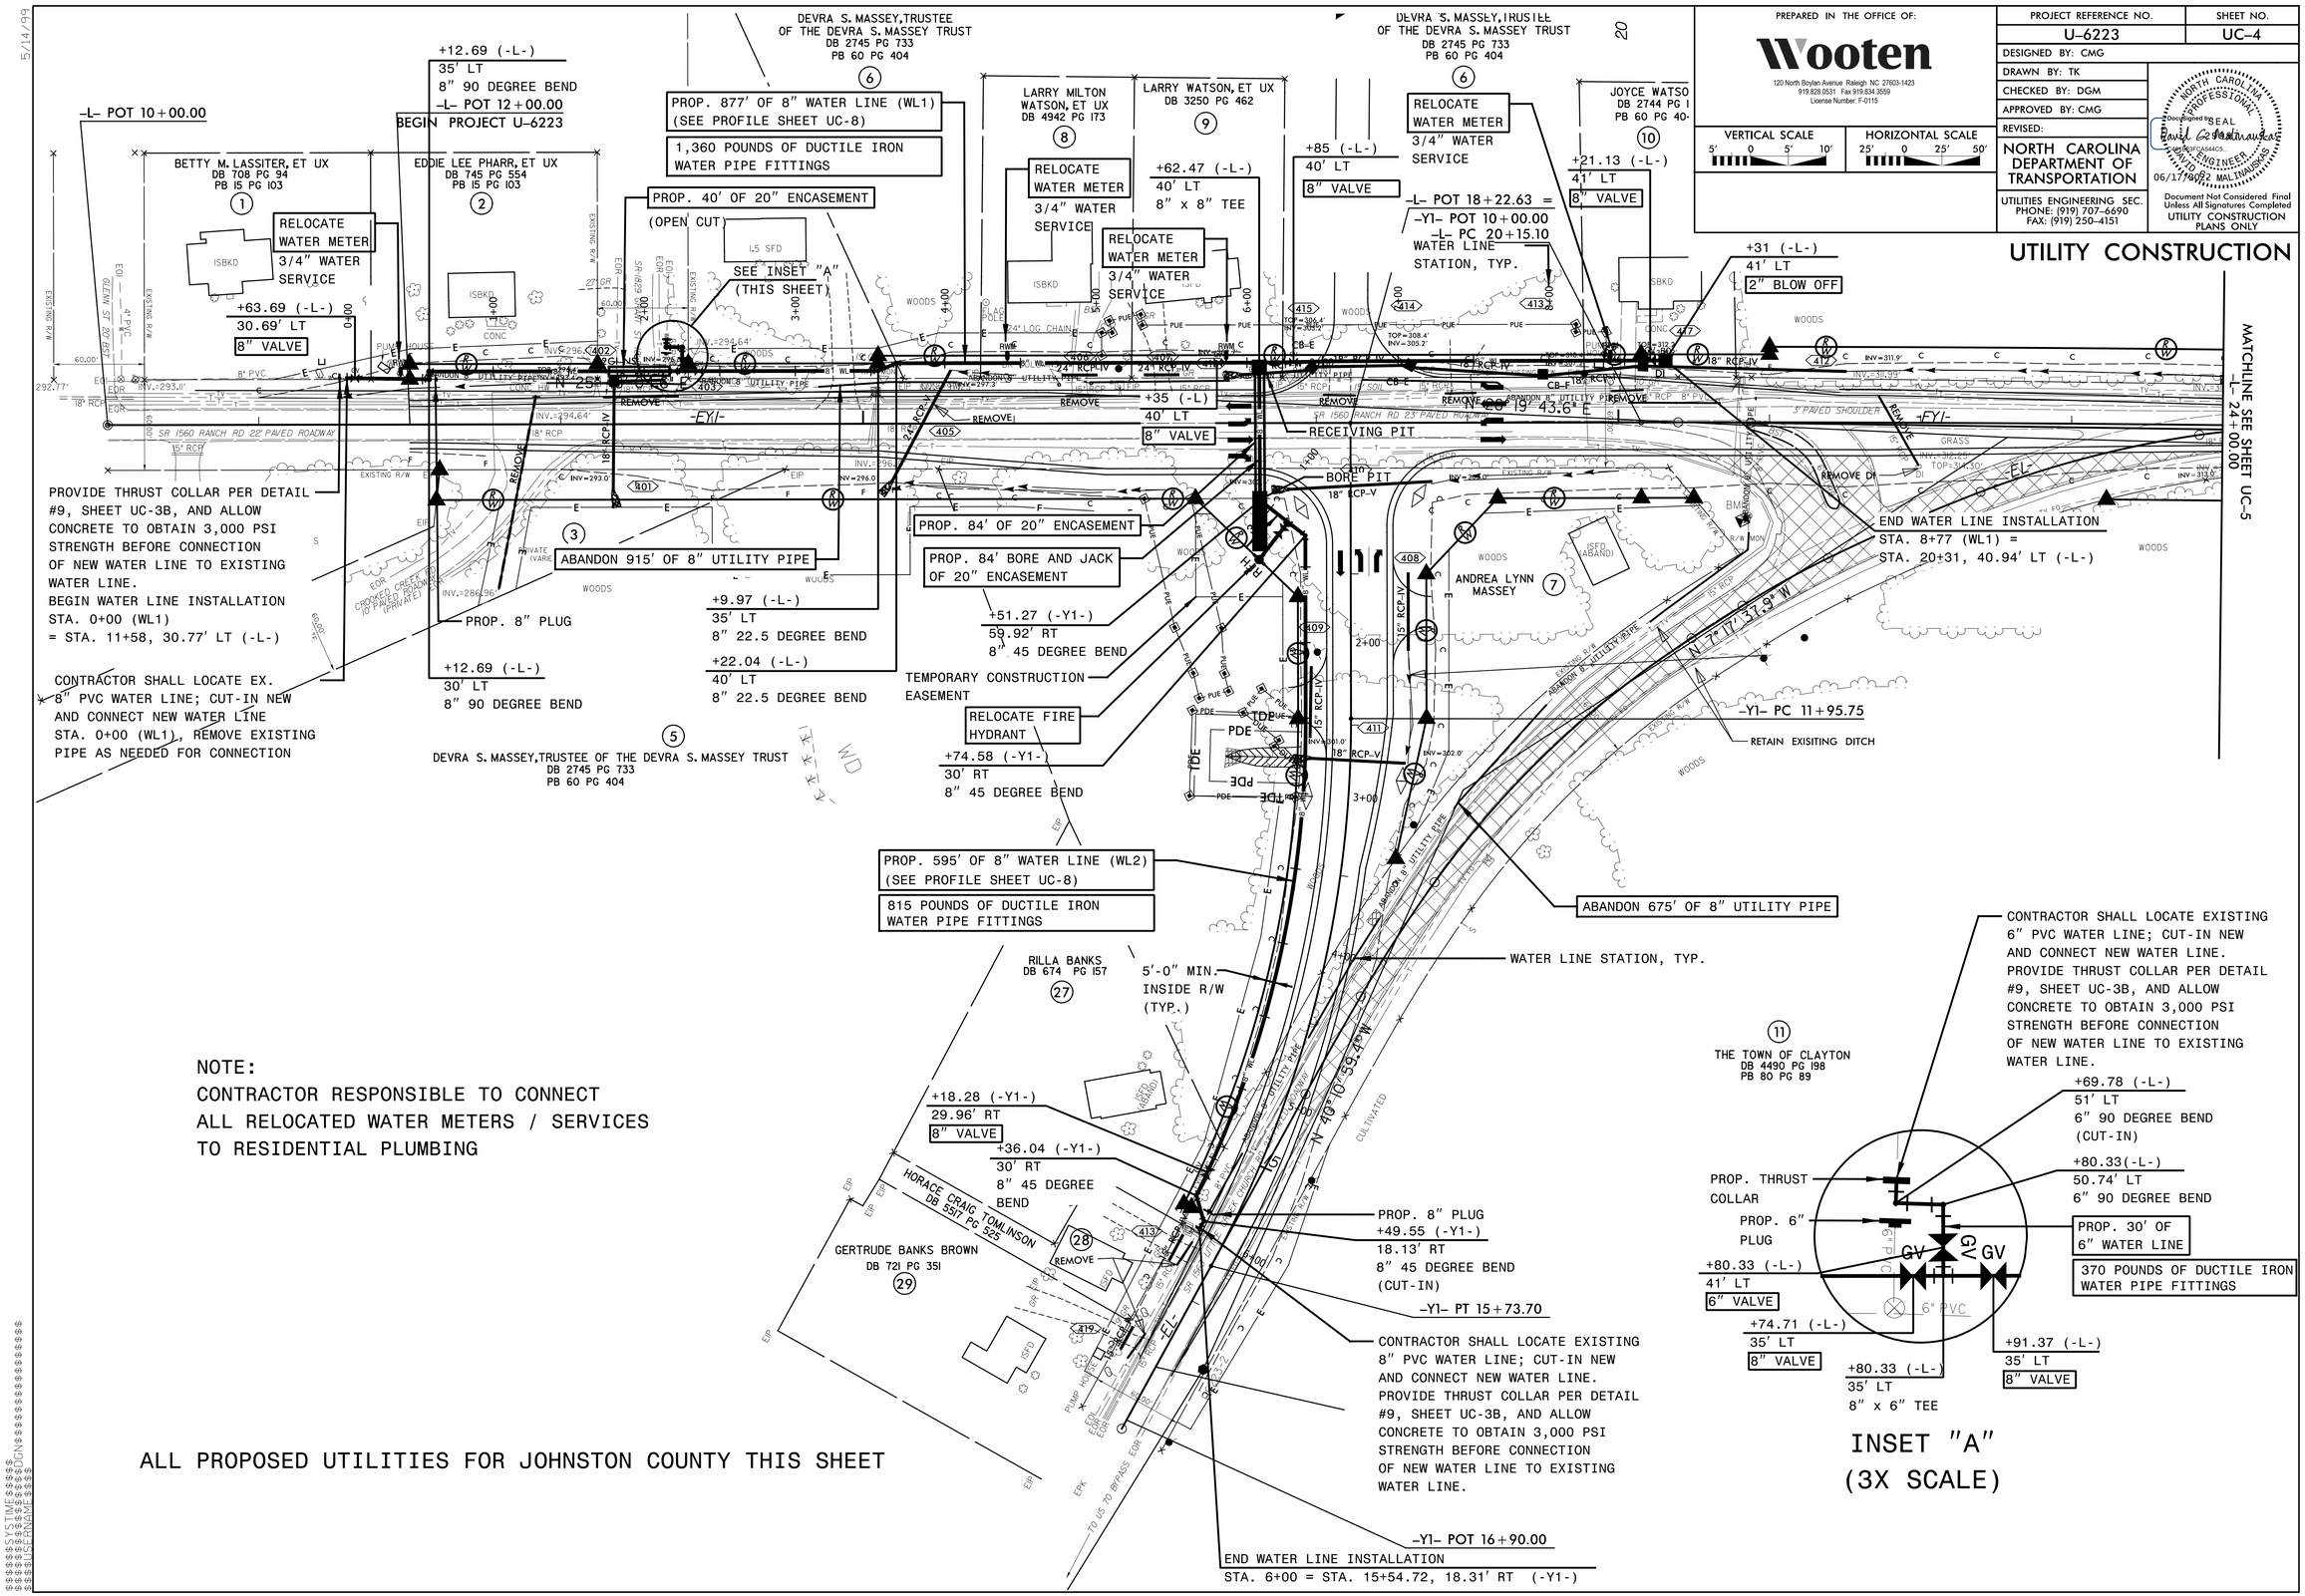

NOTE:
CONTRACTOR RESPONSIBLE TO CONNECT ALL RELOCATED WATER METERS / SERVICES TO RESIDENTIAL PLUMBING

ALL PROPOSED UTILITIES FOR JOHNSTON COUNTY THIS SHEET