5/14/99

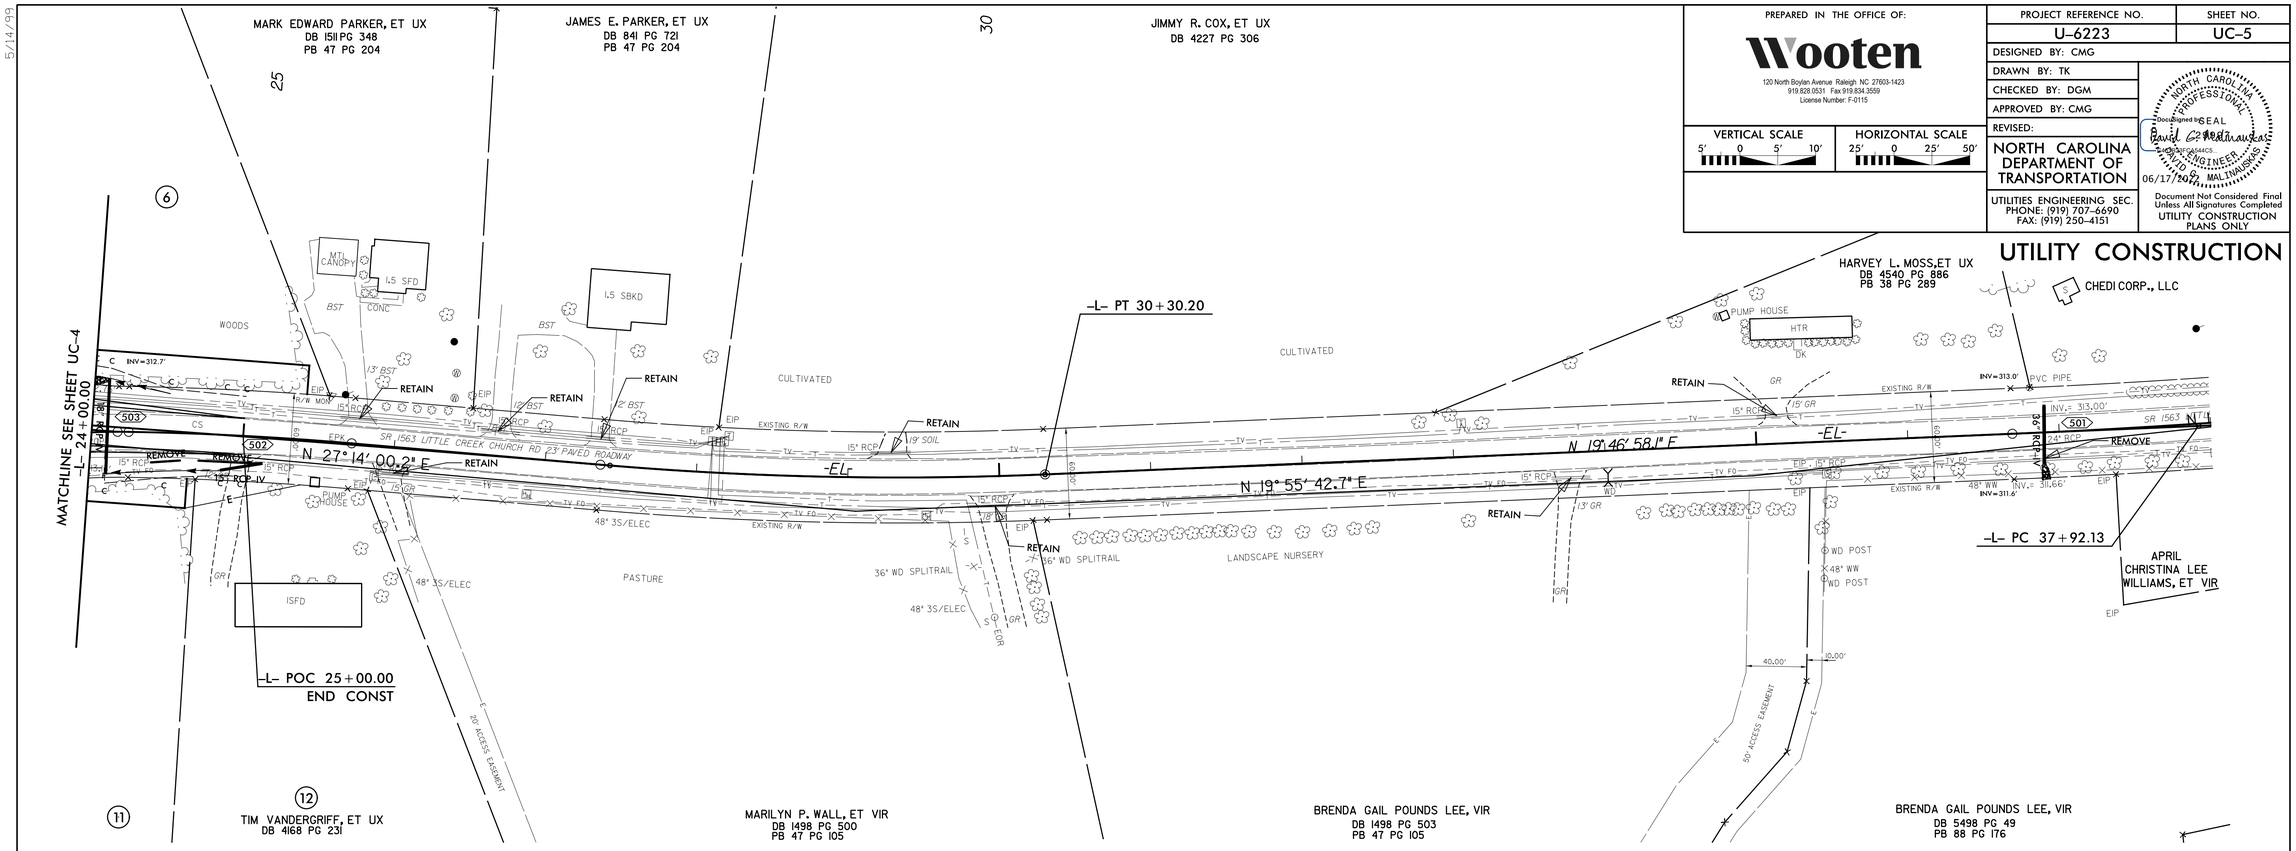

PREPARED IN THE OFFICE OF:

Wooten

120 North Boylan Avenue Raleigh NC 27603-1423
919.828.0531 Fax 919.834.3059
License Number: F-0115

VERTICAL SCALE 5' 0 5' 10'

HORIZONTAL SCALE 25' 0 25' 50'

PROJECT REFERENCE NO.	SHEET NO.
U-6223	UC-5

DESIGNED BY: CMG
DRAWN BY: TK
CHECKED BY: DGM
APPROVED BY: CMG
REVISED:

NORTH CAROLINA DEPARTMENT OF TRANSPORTATION

UTILITIES ENGINEERING SEC.
PHONE: (919) 707-6690
FAX: (919) 250-4151

NORTH CAROLINA PROFESSIONAL SEAL ENGINEER DAVID G. MALTBAUGH

DocuSigned by: David G. Maltbaugh
06/17/2021

Document Not Considered Final Unless All Signatures Completed

UTILITY CONSTRUCTION PLANS ONLY

UTILITY CONSTRUCTION

$$$