DocuSign Envelope ID: 5D7D83E8-2089-4B91-B555-F7E4CC11A0DD

09/08/99

TIP PROJECT: U-5815BA

CONTRACT: C204752

See Sheet 1-A For Index of Sheets
See Sheet 1-B For Conventional Plan Sheet Symbols

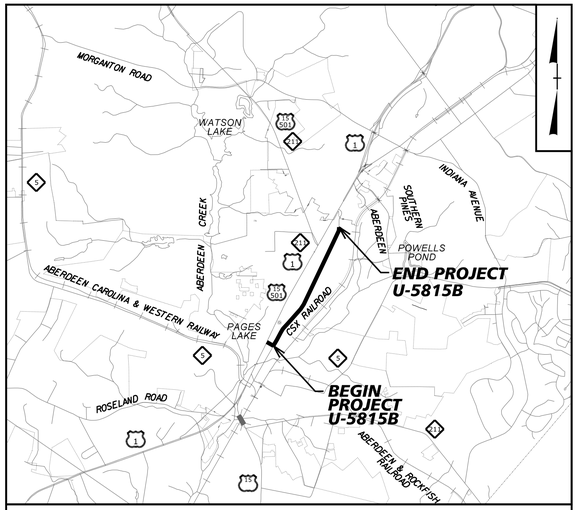

VICINITY MAP

STATE OF NORTH CAROLINA
DIVISION OF HIGHWAYS

MOORE COUNTY

STATE	STATE PROJECT REFERENCE NO.	SHEET NO.	TOTAL SHEETS
N.C.	U-5815BA	EC-1	

STATE PROJ. NO.	F. A. PROJ. NO.	DESCRIPTION
54041.1.4		P.E. (U-5815BA)
54041.3.5		CONST. (U-5815BA)

LOCATION: *SR 2055 (N POPLAR ST) FROM ELM ST IN ABERDEEN TO 500' NORTH OF BLUES CROSSING LN IN SOUTHERN PINES.*

TYPE OF WORK: *PAVING AND UTILITY CONSTRUCTION*

EROSION AND SEDIMENT CONTROL MEASURES

Std. #	Description	P.E. Symbol
1630.03	Temporary Silt Ditch	TSD
1630.05	Temporary Diversion	TD
1605.01	Temporary Silt Fence	
1606.01	Special Sediment Control Fence	
1622.01	Temporary Berms and Slope Drains	
1630.02	Silt Basin Type B	
1633.01	Temporary Rock Silt Check Type-A	
	Temporary Rock Silt Check Type-A with Matting and Polyacrylamide (PAM)	
1633.02	Temporary Rock Silt Check Type-B	
	Wattle / Coir Fiber Wattle	ST CFW
	Wattle / Coir Fiber Wattle with Polyacrylamide (PAM)	
1634.01	Temporary Rock Sediment Dam Type-A	
1634.02	Temporary Rock Sediment Dam Type-B	
1635.01	Rock Pipe Inlet Sediment Trap Type-A	
1635.02	Rock Pipe Inlet Sediment Trap Type-B	
1630.04	Stilling Basin	
1630.06	Special Stilling Basin	
	Rock Inlet Sediment Trap:	
1632.01	Type A	A
1632.02	Type B	B
1632.03	Type C	C
	Skimmer Basin	
	Tiered Skimmer Basin	
	Infiltration Basin	

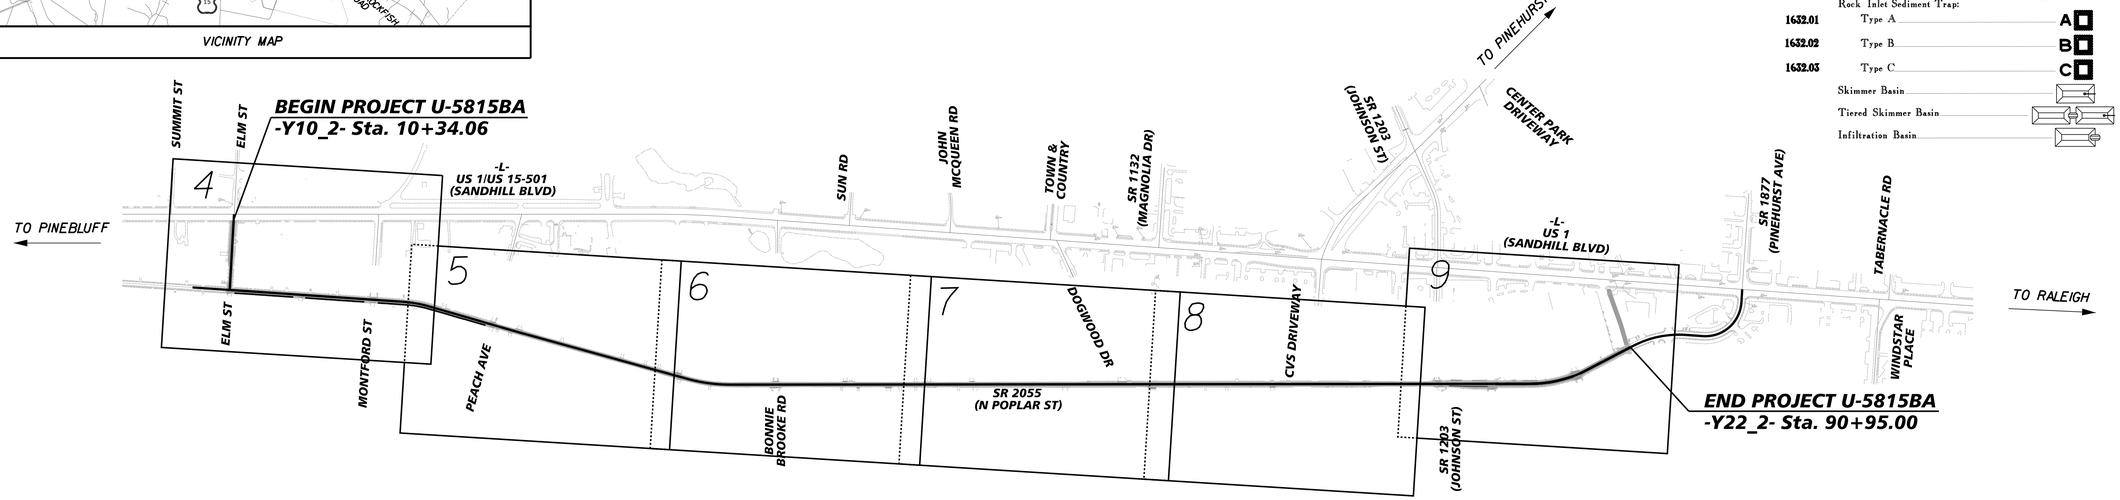

NC GRID
NAD 1983/NA 2011

GRAPHIC SCALE

50 25 0 50 100
PLANS

THESE EROSION AND SEDIMENT CONTROL PLANS COMPLY WITH THE APPLICABLE REGULATIONS SET FORTH BY THE NCG-010000 GENERAL CONSTRUCTION PERMIT EFFECTIVE APRIL 1, 2019 AND ISSUED BY THE NORTH CAROLINA DEPARTMENT OF ENVIRONMENTAL QUALITY DIVISION OF WATER RESOURCES.

Kimley»Horn ©2020

Prepared in the Office of:

Kimley-Horn

421 Fayetteville Street, Suite 600
Raleigh, NC 27601

NORTH CAROLINA PROFESSIONAL SEAL 029876 ENGINEER MATTHEW S. WEST
DocuSigned by: Matthew West
7/1/2022

Designed by:

MATT WEST

NAME *LEVEL III CERTIFICATION NO.*

The following roadway english standards as appear in "Roadway Standard Drawings"- Roadway Design Unit - N. C. Department of Transportation - Raleigh, N. C., dated January 2018 and the latest revison thereto are applicable to this project and by reference hereby are considered a part of these plans.

1605.01 Temporary Silt Fence

6/30/2022 K:\RAL_Roadway\OII\036348 (U-5814 U-5815 Synchronized Streets\Roadway\Poplar St Roadway\OII036348_A_Poplar_rdy_tsh_erodgn