TIP NO.	SHEET NO.
B-4593	PMP-2

APPROVED: DocuSigned by: Ayman Alqudwah F32AC5CAF965472...

DATE: 4/12/2019

SEAL

NORTH CAROLINA PROFESSIONAL SEAL 028387 ENGINEER AYMAN I. ALQUDWAH

DOCUMENT NOT CONSIDERED FINAL UNLESS ALL SIGNATURES COMPLETED

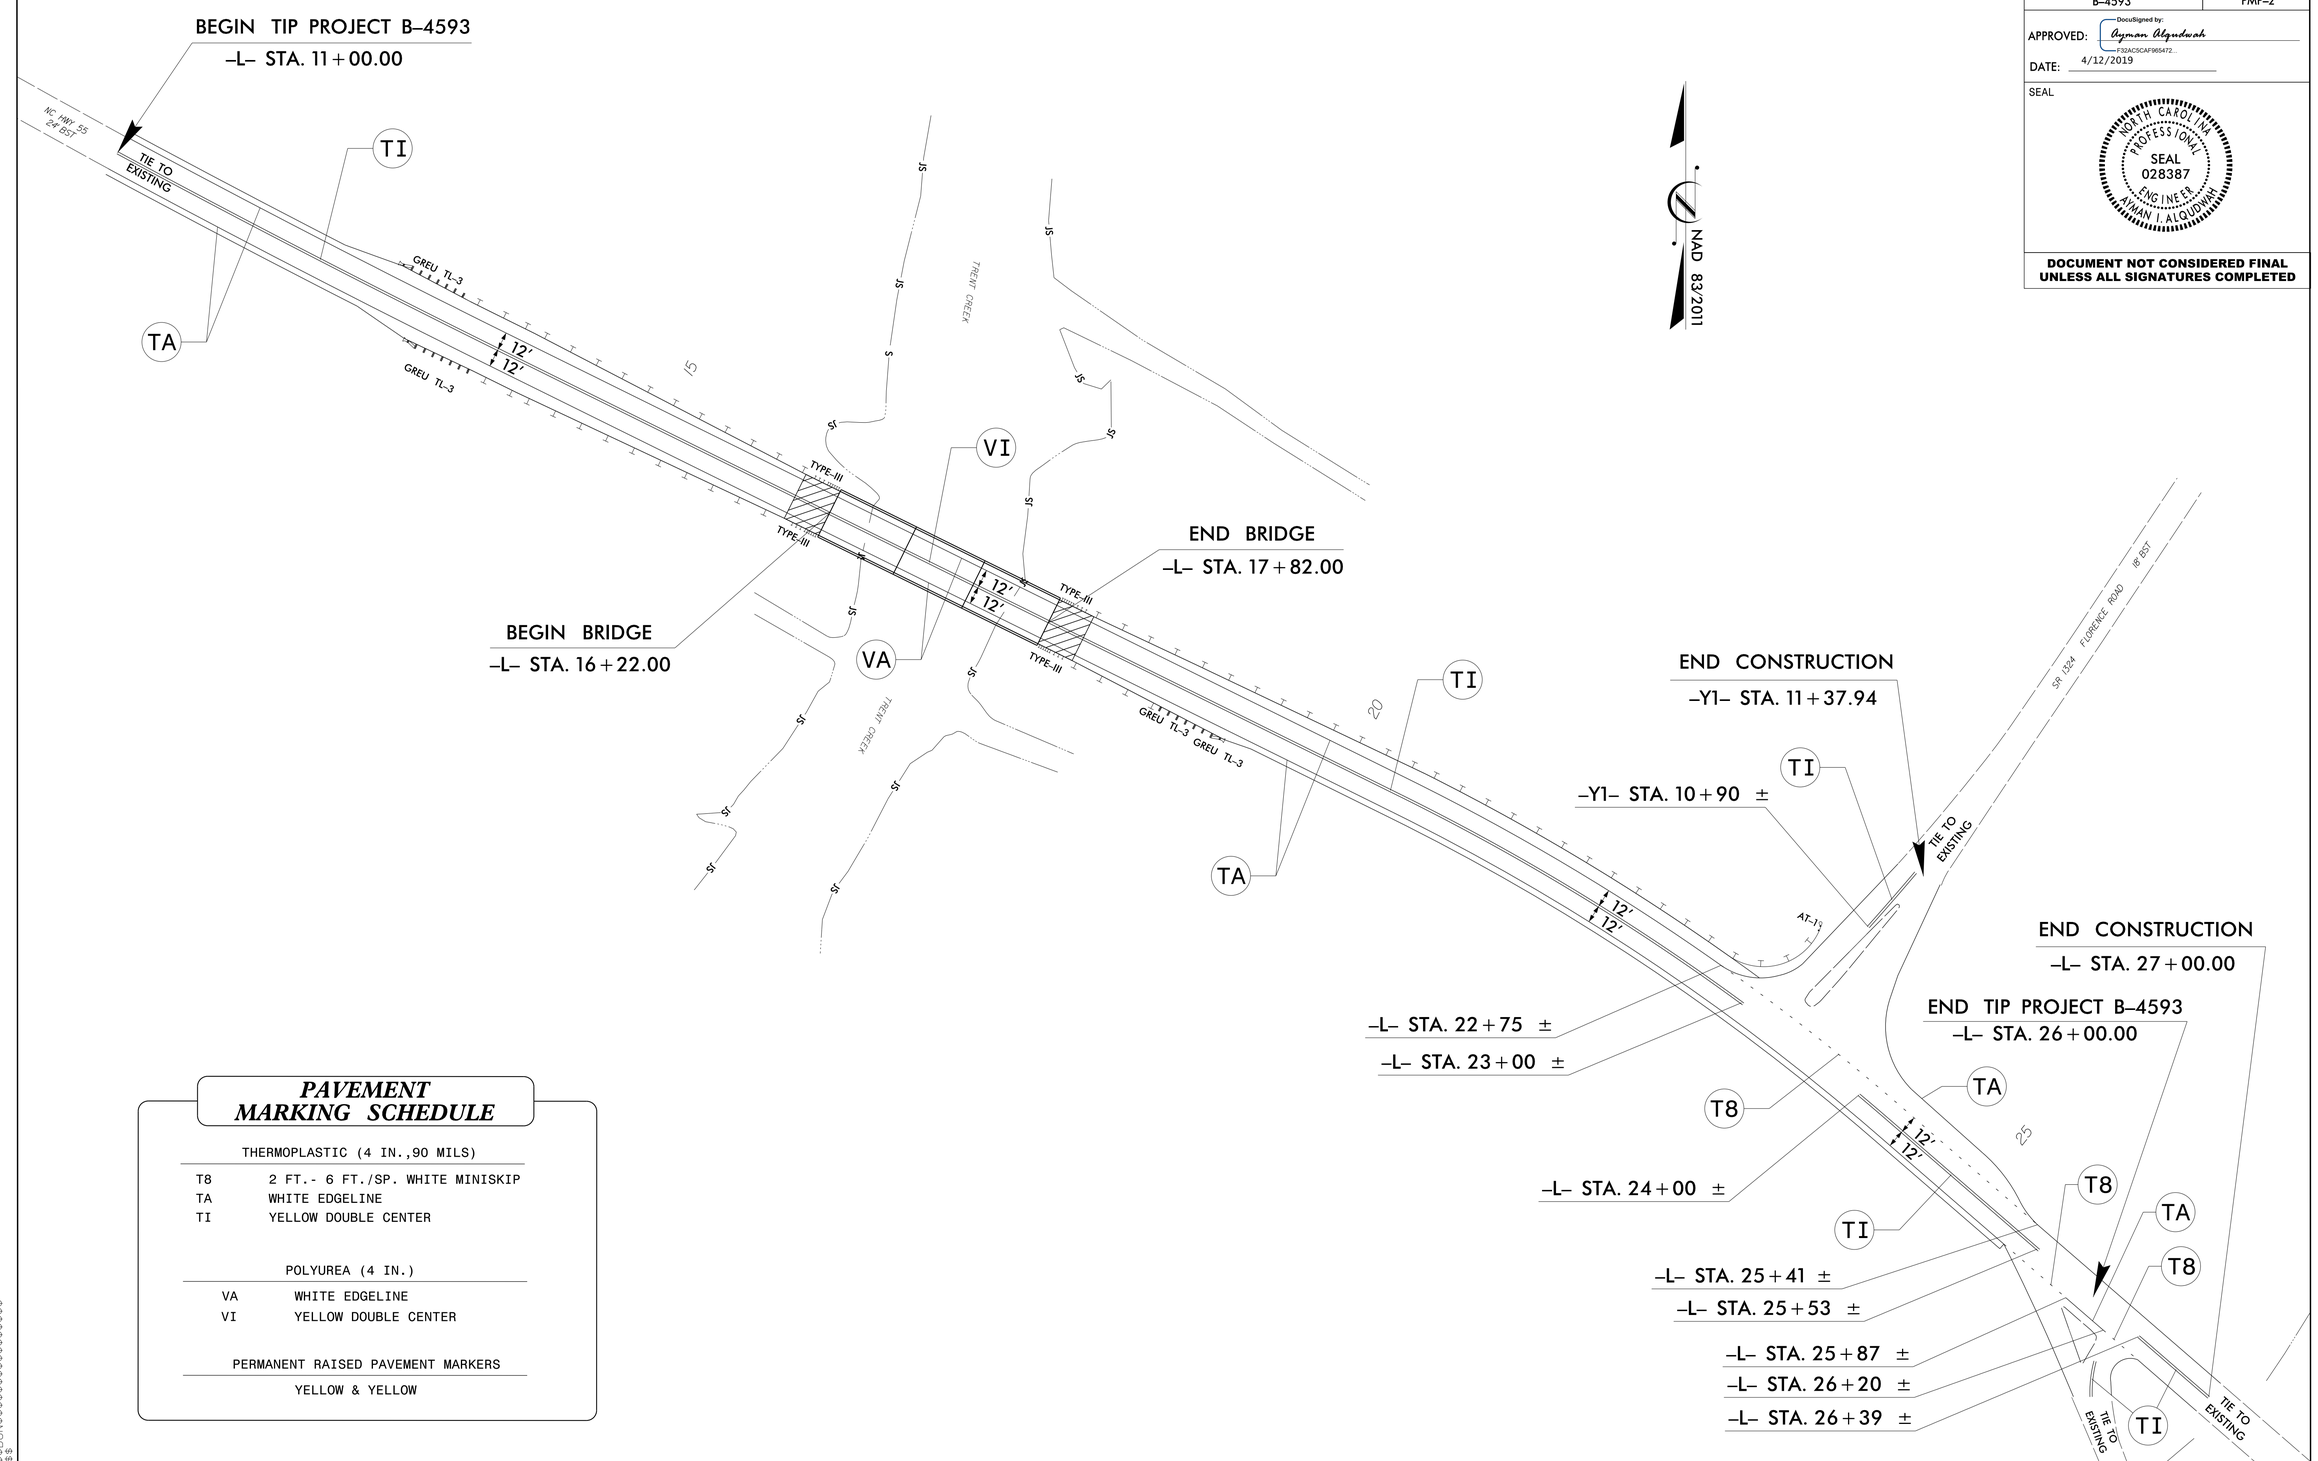

PAVEMENT MARKING SCHEDULE

THERMOPLASTIC (4 IN.,90 MILS)	
T8	2 FT.- 6 FT./SP. WHITE MINISKIP
TA	WHITE EDGELINE
TI	YELLOW DOUBLE CENTER

POLYUREA (4 IN.)	
VA	WHITE EDGELINE
VI	YELLOW DOUBLE CENTER

PERMANENT RAISED PAVEMENT MARKERS
YELLOW & YELLOW

PAVEMENT MARKING DETAIL

$$$$$$SYSTIME$$$$$$
$$$$$$$$$$$$$$DGN$$$$$$
$$$$$$USERNAME$$$$$$