DocuSign Envelope ID: 351CA419-5BD8-43E8-AB22-18DD6E83ECA6

5/14/99

INTERSECTION DETAIL

DETAIL SHOWING ROUNDABOUT (-Y1BRAB-1)
SEE SHEET NO. 20 FOR INTERCHANGE DESIGN

WETHERILL ENGINEERING
1223 Jones Franklin Rd.
Raleigh, N.C. 27606
License No. F-0377
Bus: 919 851 8077
Fax: 919 851 8107
TRANSPORTATION PLANNING/DESIGN - BRIDGE/STRUCTURE DESIGN
CIVIL/SITE DESIGN - GIS/GPS - CONSTRUCTION OBSERVATION

PROJECT REFERENCE NO.	SHEET NO.
I-5987B	2B-2
R/W SHEET NO.	

ROADWAY DESIGN ENGINEER

NORTH CAROLINA PROFESSIONAL SEAL 21116 ENGINEER JOHN A. MAY

5/5/2022
WETHERILL ENGINEERING LLC.
LICENSE NO. F-0377

DOCUMENT NOT CONSIDERED FINAL UNLESS ALL SIGNATURES COMPLETED

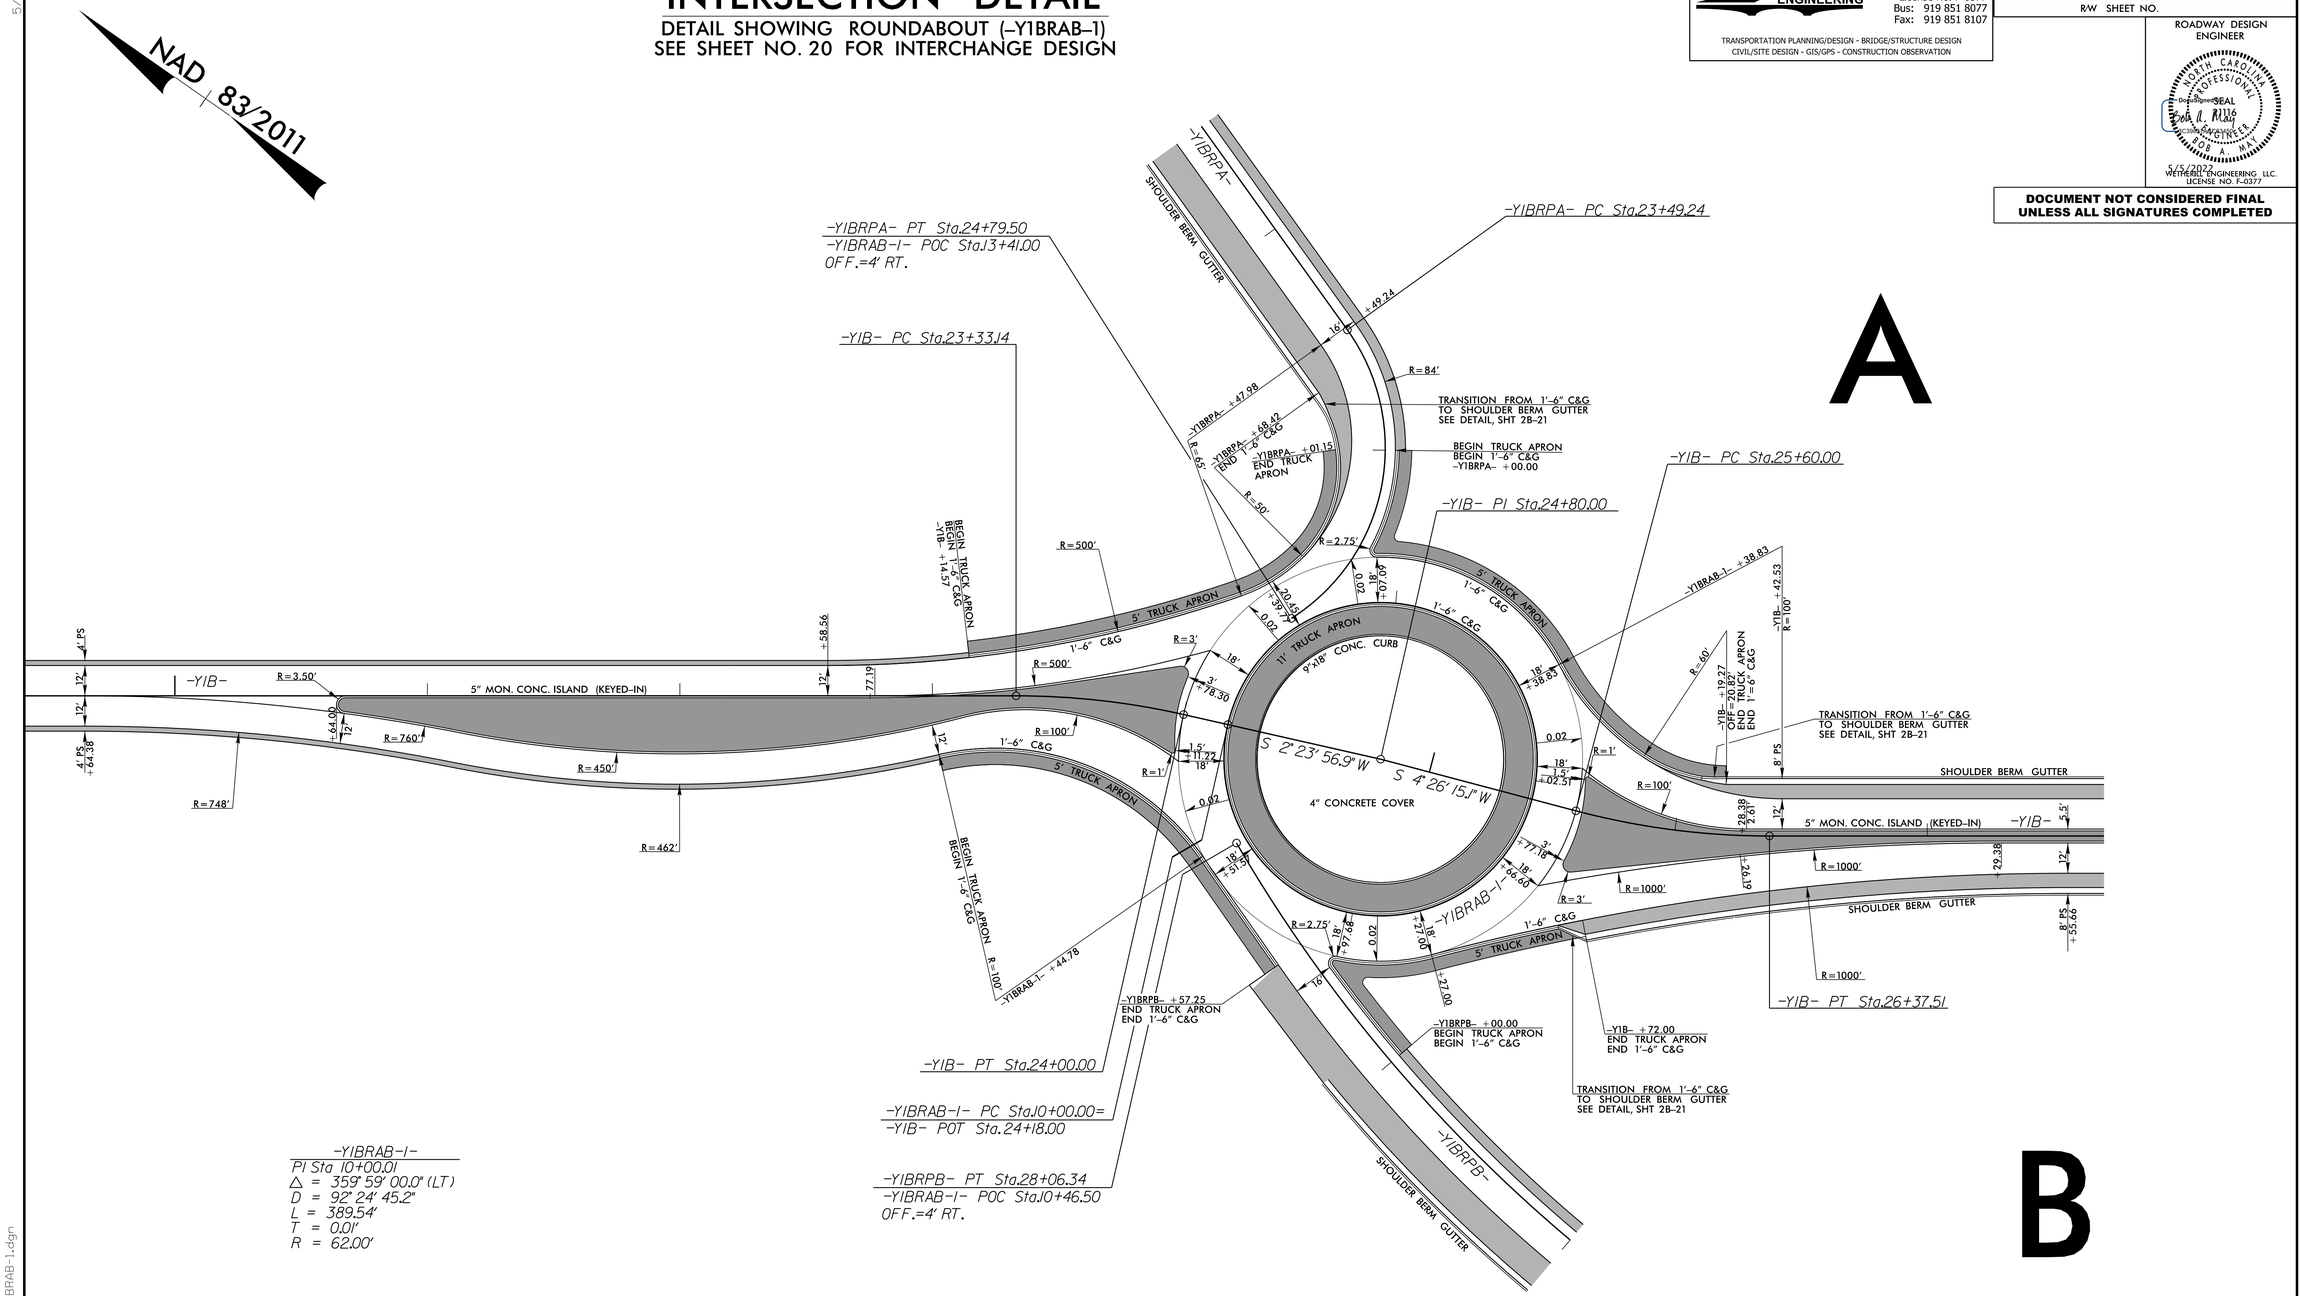

FOR PLAN VIEW SEE SHT. 20

30' 0' 30' 60'
15'

5/5/2022
I:\Roadway\Proj\5987b_rdy_psh_02B-2_det_Y1BRAB-1.dgn
WSP 28449