DocuSign Envelope ID: 4EAC74C5-A7F8-4647-903E-A730B5FB8820

8/17/99

DETAIL OF TEMPORARY DETOUR -DET-L3-

TO BE CONSTRUCTED DURING PHASE II.2

-DET-L3-

PI Sta 32+38.04
△ = 1° 32' 05.7" (RT)
D = 0° 26' 39.0"
L = 345.59'
T = 172.80'
R = 12,900.00'
DS = 65 MPH

NAD 83/2011

PROJECT REFERENCE NO.	SHEET NO.
I-5987B	2B-8
R/W SHEET NO.	
ROADWAY DESIGN ENGINEER	HYDRAULICS ENGINEER
NORTH CAROLINA PROFESSIONAL SEAL 22606 ENGINEER DAVID C. WALLER	NORTH CAROLINA PROFESSIONAL SEAL 036821 ENGINEER ELENI M. RIGGS
4/29/2022 MOTT MACDONALD I & E, LLC LICENSE NO. F-0669	4/29/2022 MOTT MACDONALD I & E, LLC LICENSE NO. F-0669

DOCUMENT NOT CONSIDERED FINAL UNLESS ALL SIGNATURES COMPLETED

Prepared in the Office of:
MOTT MACDONALD
PO Box 700
Fuquay-Varina, NC 27526
www.mottmac.com/americas

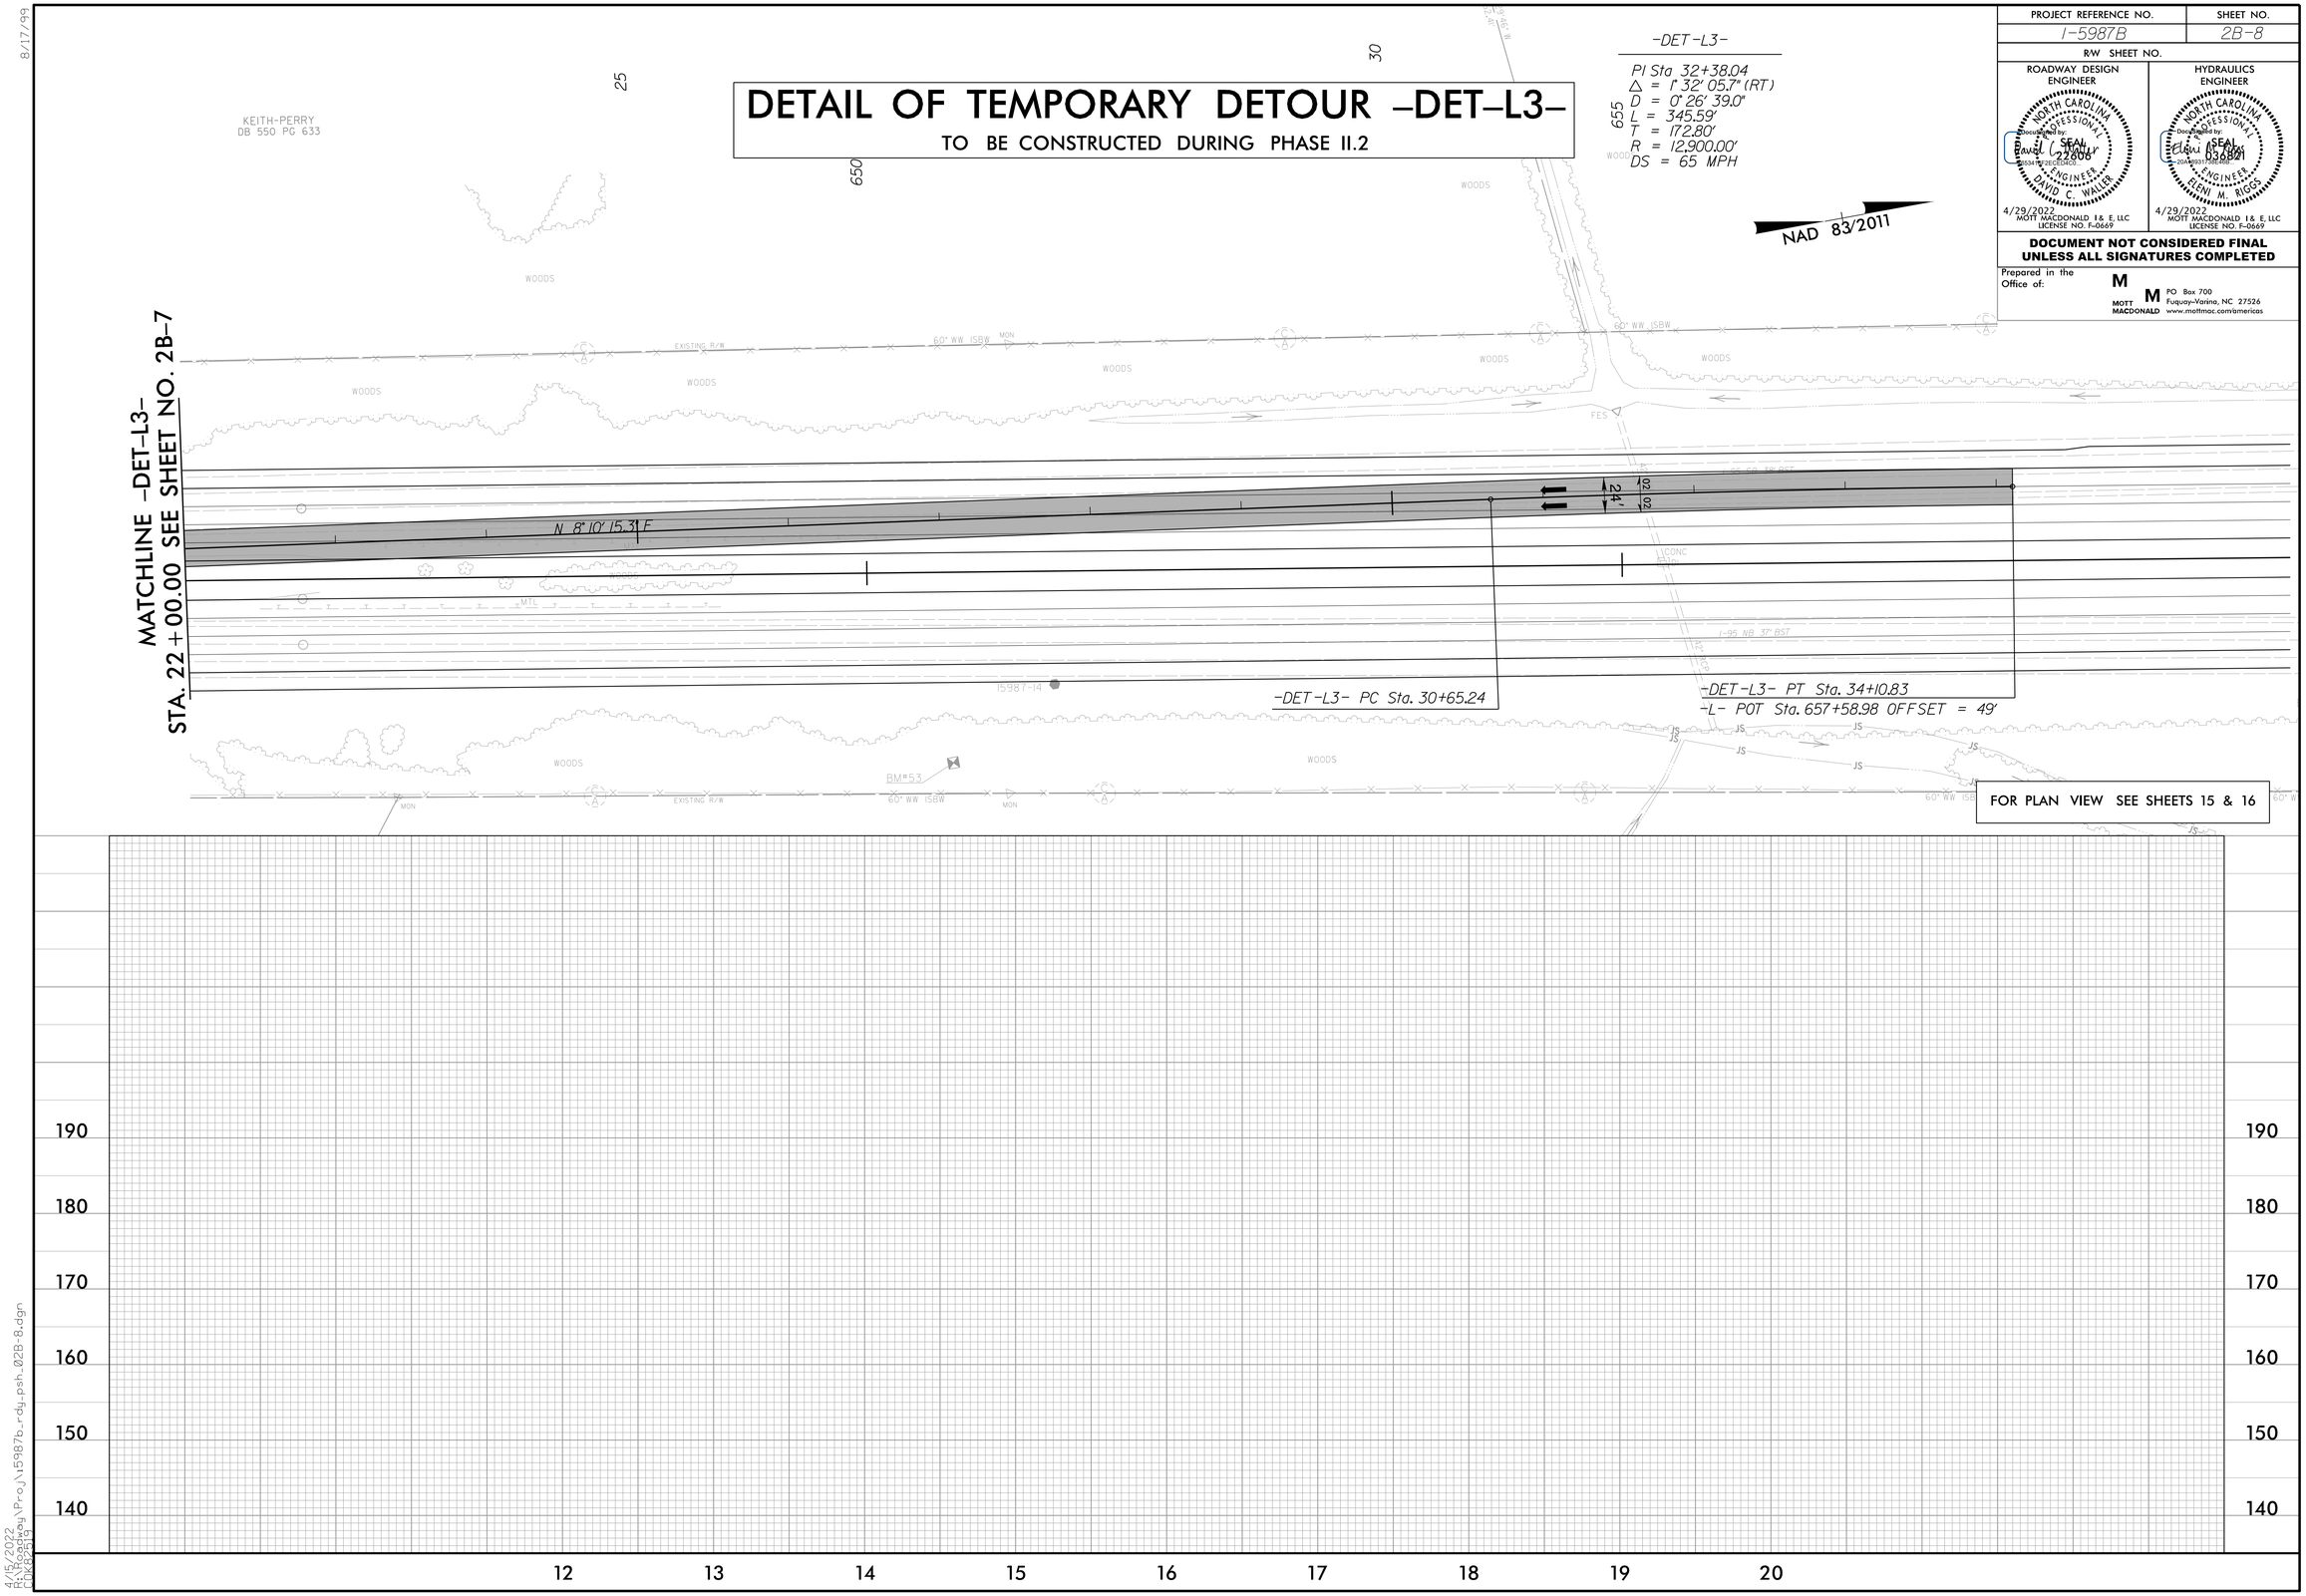

FOR PLAN VIEW SEE SHEETS 15 & 16

4/15/2022
R:\Roadway\Proj\i5987b_rdy_psh_02B-8.dgn
CDK82519