DocuSign Envelope ID: 351CA419-5BD8-43E8-AB22-18DD6E83ECA6

5/14/99

| PROJECT REFERENCE NO. | SHEET NO. |
|---|---|
| I-5987B | 2B-20 |
| R/W SHEET NO. | |

ROADWAY DESIGN ENGINEER
(FOR FINAL PAVEMENT LAYER)

NORTH CAROLINA PROFESSIONAL SEAL 047224 ENGINEER DAVID C. WALSH

DocuSigned by: David C. Walsh
5/5/2022

MOTT MACDONALD I & E, LLC
LICENSE NO. F-0669

**DOCUMENT NOT CONSIDERED FINAL UNLESS ALL SIGNATURES COMPLETED**

Prepared in the Office of:
MOTT MACDONALD
PO Box 700
Fuquay-Varina, NC 27526
www.mottmac.com/americas

# DETAIL OF FINAL PAVEMENT LAYER

THIS PLAN SHOWN FOR FINAL PAVEMENT LAYER ONLY.
ROADWAY DESIGN AND CONSTRUCTION WILL BE BY U-2519AAAB-SA
PROJECT EXCEPT FOR FINAL PAVEMENT LAYER IN THESE AREAS.
SEE TYPICAL SECTION SHEET NO. 2A-3

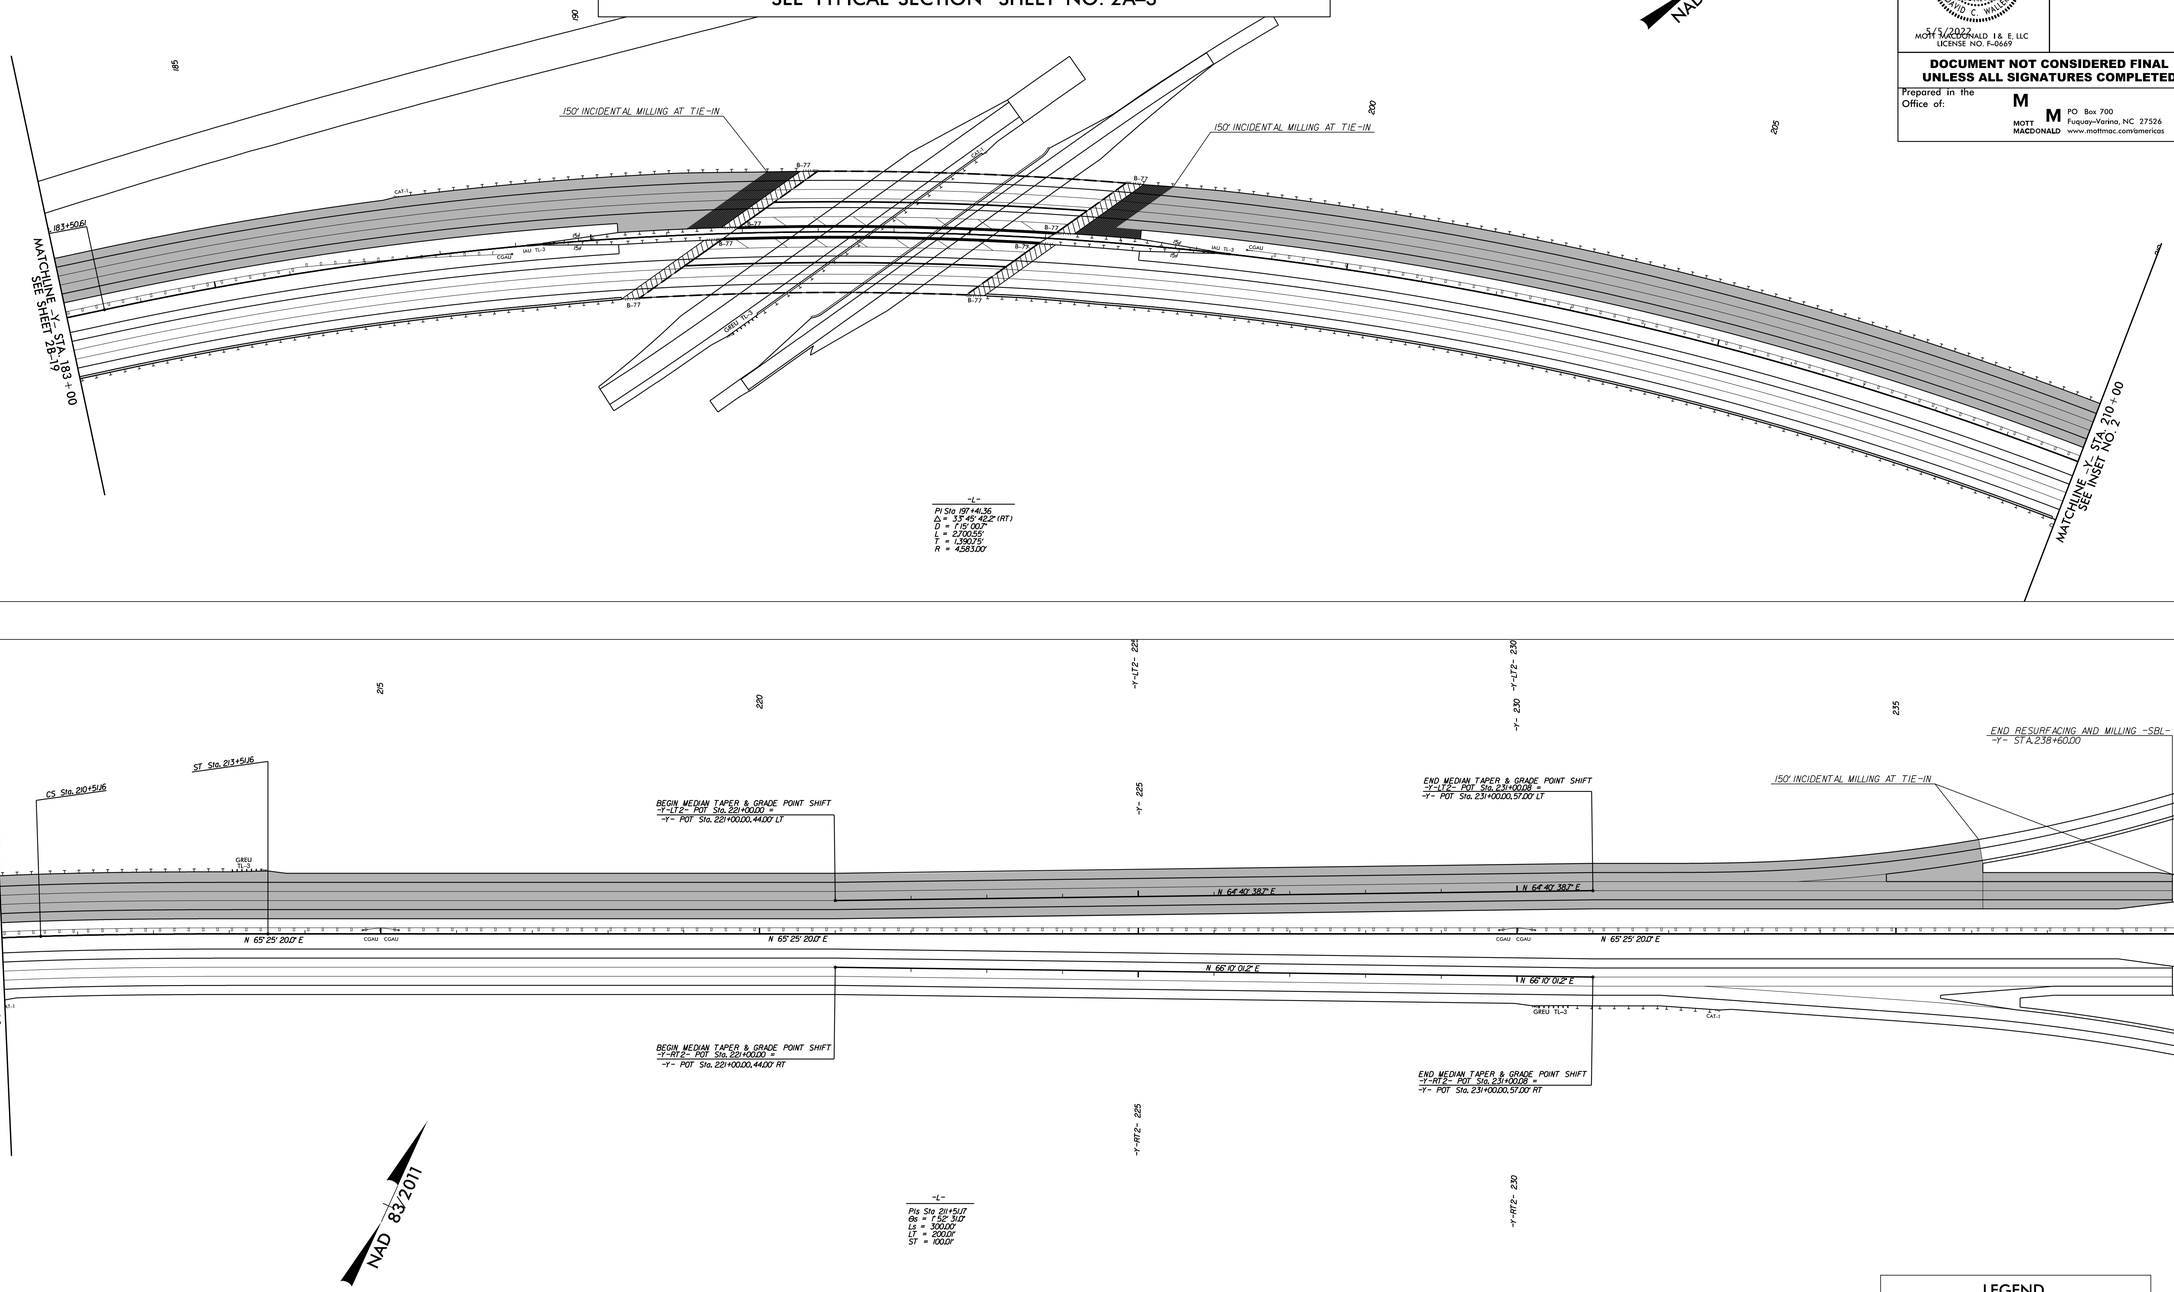


5/5/2022
R:\Roadway\Proj\I5987b_rdy_psh_02B-20.dgn
WADY8449