DocuSign Envelope ID: E371B9E3-A530-4B6C-A0A4-00EB819F7E57

REVISIONS

PROJECT REFERENCE NO.	SHEET NO.
I-5987B	20
R/W SHEET NO.	

ROADWAY DESIGN ENGINEER — SEAL 042114 — 5/1/2022

HYDRAULICS ENGINEER — SEAL 042077 — 4/29/2022

DOCUMENT NOT CONSIDERED FINAL UNLESS ALL SIGNATURES COMPLETED

NEUFFER, INC. ENGINEERING
1223 Jones Franklin Rd.
Raleigh, N.C. 27606
Phone: 919-851-1912
Fax: 919-851-8107
TRANSPORTATION PLANNING/DESIGN - BRIDGE/STRUCTURE DESIGN
CIVIL/SITE DESIGN - GEOLOGY - CONSTRUCTION OBSERVATION

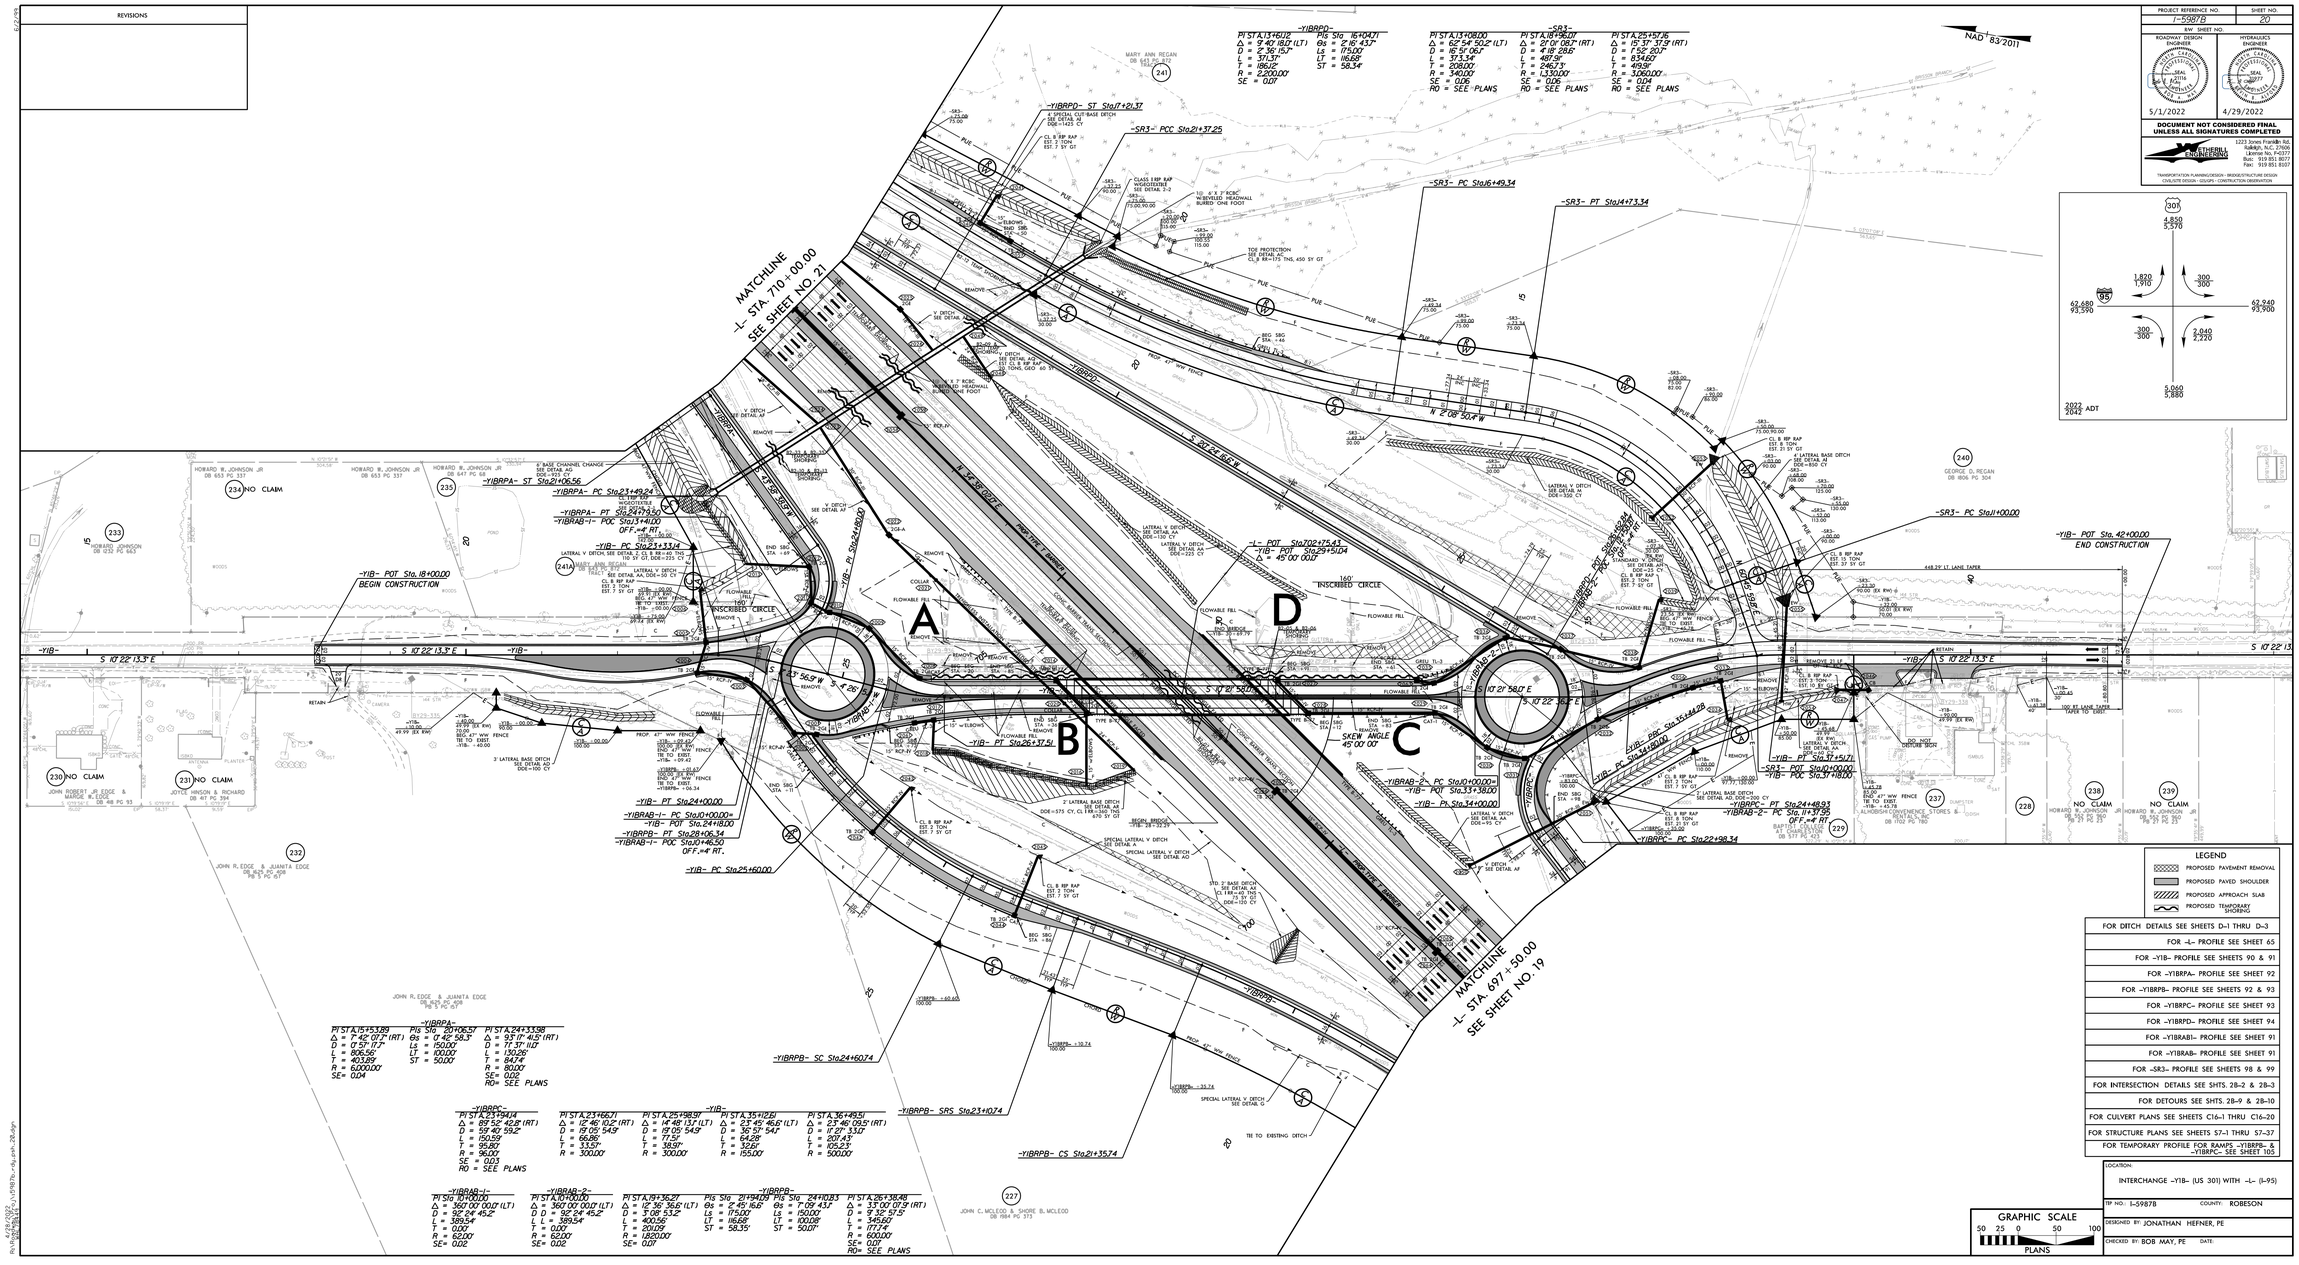

FOR DITCH DETAILS SEE SHEETS D-1 THRU D-3
FOR -L- PROFILE SEE SHEET 65
FOR -Y1B- PROFILE SEE SHEETS 90 & 91
FOR -Y1BRPA- PROFILE SEE SHEET 92
FOR -Y1BRPB- PROFILE SEE SHEETS 92 & 93
FOR -Y1BRPC- PROFILE SEE SHEET 93
FOR -Y1BRPD- PROFILE SEE SHEET 94
FOR -Y1BRAB1- PROFILE SEE SHEET 91
FOR -Y1BRAB- PROFILE SEE SHEET 91
FOR -SR3- PROFILE SEE SHEETS 98 & 99
FOR INTERSECTION DETAILS SEE SHTS. 28-2 & 28-3
FOR DETOURS SEE SHTS. 28-9 & 28-10
FOR CULVERT PLANS SEE SHEETS C16-1 THRU C16-20
FOR STRUCTURE PLANS SEE SHEETS 57-1 THRU 57-37
FOR TEMPORARY PROFILE FOR RAMPS -Y1BRPA- & -Y1BRPC- SEE SHEET 105

LOCATION: INTERCHANGE -Y1B- (US 301) WITH -L- (I-95)

TIP NO.: I-5987B COUNTY: ROBESON

DESIGNED BY: JONATHAN HEFNER, PE

CHECKED BY: BOB MAY, PE DATE:

6/29/2022 R:\Roadway\Proj\I-5987b_rdwy_psh_28.dgn