DocuSign Envelope ID: E371B9E3-A530-4B6C-A0A4-00EB819F7E57

5/14/99

PROJECT REFERENCE NO.	SHEET NO.
I-5987B	34
R/W SHEET NO.	

ROADWAY DESIGN ENGINEER	HYDRAULICS ENGINEER
NORTH CAROLINA PROFESSIONAL SEAL 22000 ENGINEER DAVID C. WALLER	NORTH CAROLINA PROFESSIONAL SEAL 31977 ENGINEER STEVEN B. ATKINS
DocuSigned by: David Waller 5B3A1BF3CCED4C0...	DocuSigned by: 5B2C8B7BD44D...
4/29/2022	4/29/2022
MOTT MACDONALD I & E, LLC LICENSE NO. F-0669	METHERILL ENGINEERING LLC. LICENSE NO. F-0377

DOCUMENT NOT CONSIDERED FINAL UNLESS ALL SIGNATURES COMPLETED

Prepared in the Office of:

MOTT MACDONALD
PO Box 700
Fuquay-Varina, NC 27526
www.mottmac.com/americas

METHERILL ENGINEERING
1223 Jones Franklin Rd.
Raleigh, N.C. 27606
License No. F-0377
Buic: 919 851 8077
Fax: 919 851 8107

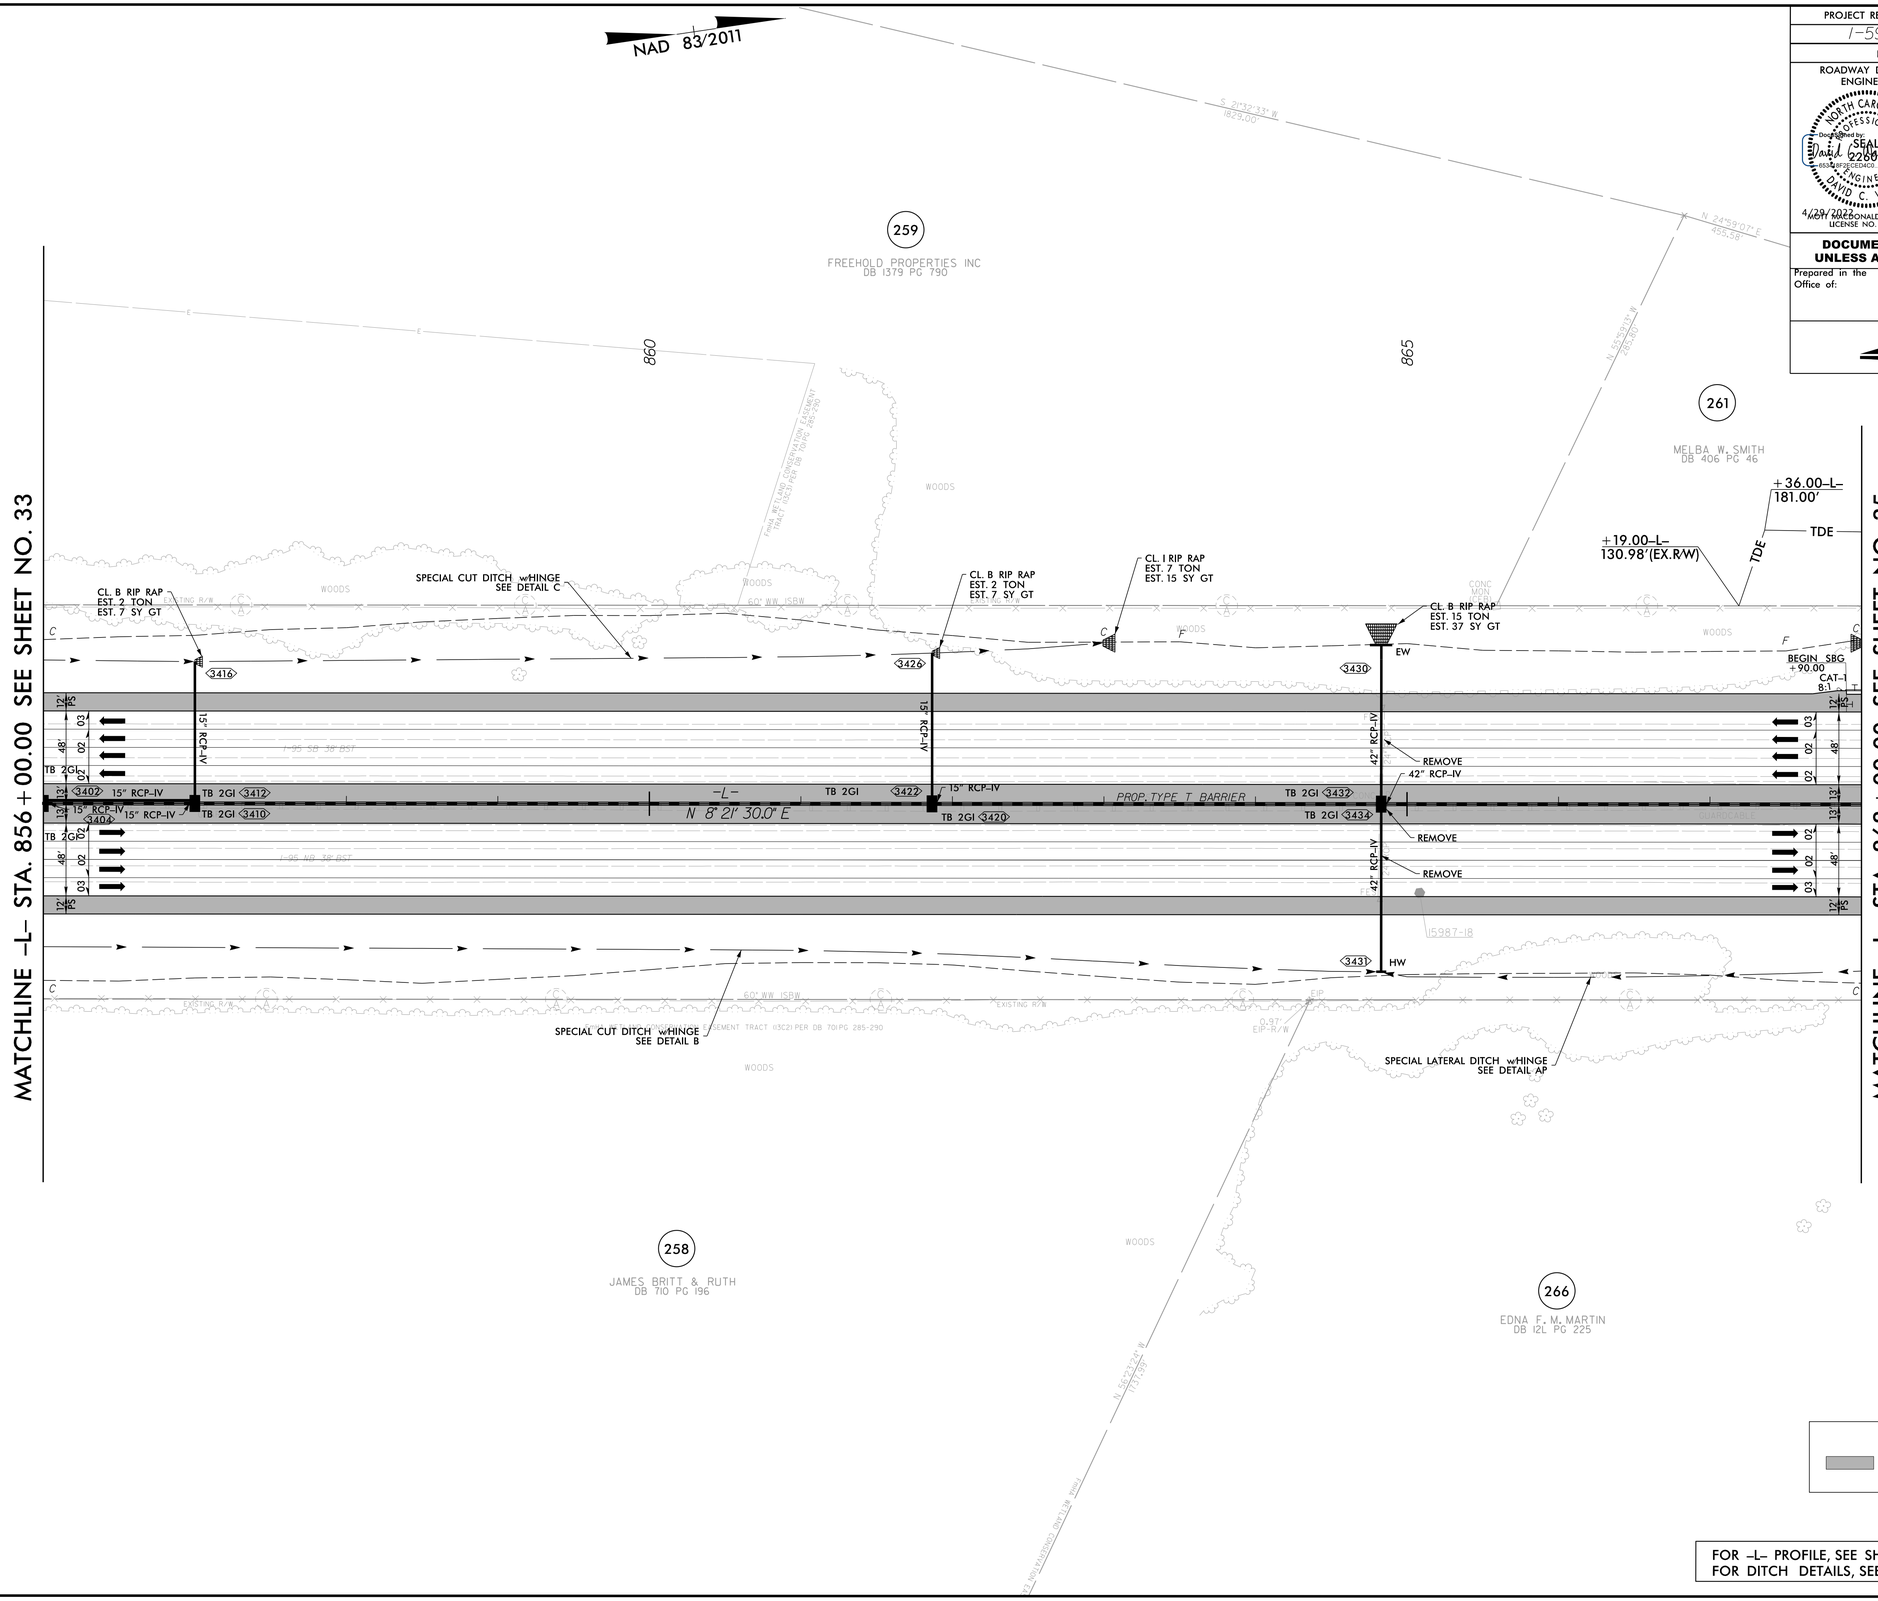

LEGEND

PROPOSED PAVED SHOULDER

FOR -L- PROFILE, SEE SHEET 79
FOR DITCH DETAILS, SEE SHEETS 2D-1 THRU 2D-3

4/21/2022
R:\Roadway\Proj\I5987b_rdy_psh_34.dgn