DocuSign Envelope ID: E371B9E3-A530-4B6C-A0A4-00EB819F7E57

5/14/99

PROJECT REFERENCE NO.	SHEET NO.
I-5987B	37
R/W SHEET NO.	

ROADWAY DESIGN ENGINEER	HYDRAULICS ENGINEER
NORTH CAROLINA PROFESSIONAL SEAL 22606 ENGINEER DAVID C. WALLER	NORTH CAROLINA PROFESSIONAL SEAL 37977 ENGINEER KEVIN B. ALFORD
DocuSigned by: David Waller 5BA0BF3CED4C0...	DocuSigned by: 19 Apr 2022 5B9BEB7ED44D...
4/29/2022	4/29/2022
MOTT MACDONALD I & E, LLC LICENSE NO. F-0669	WETHERILL ENGINEERING, LLC. LICENSE NO. F-0377

DOCUMENT NOT CONSIDERED FINAL UNLESS ALL SIGNATURES COMPLETED

Prepared in the Office of:

MOTT MACDONALD
PO Box 700
Fuquay-Varina, NC 27526
www.mottmac.com/americas

WETHERILL ENGINEERING
1223 Jones Franklin Rd.
Raleigh, N.C. 27606
License No. F-0377
Buic: 919 851 8077
Fax: 919 851 8107

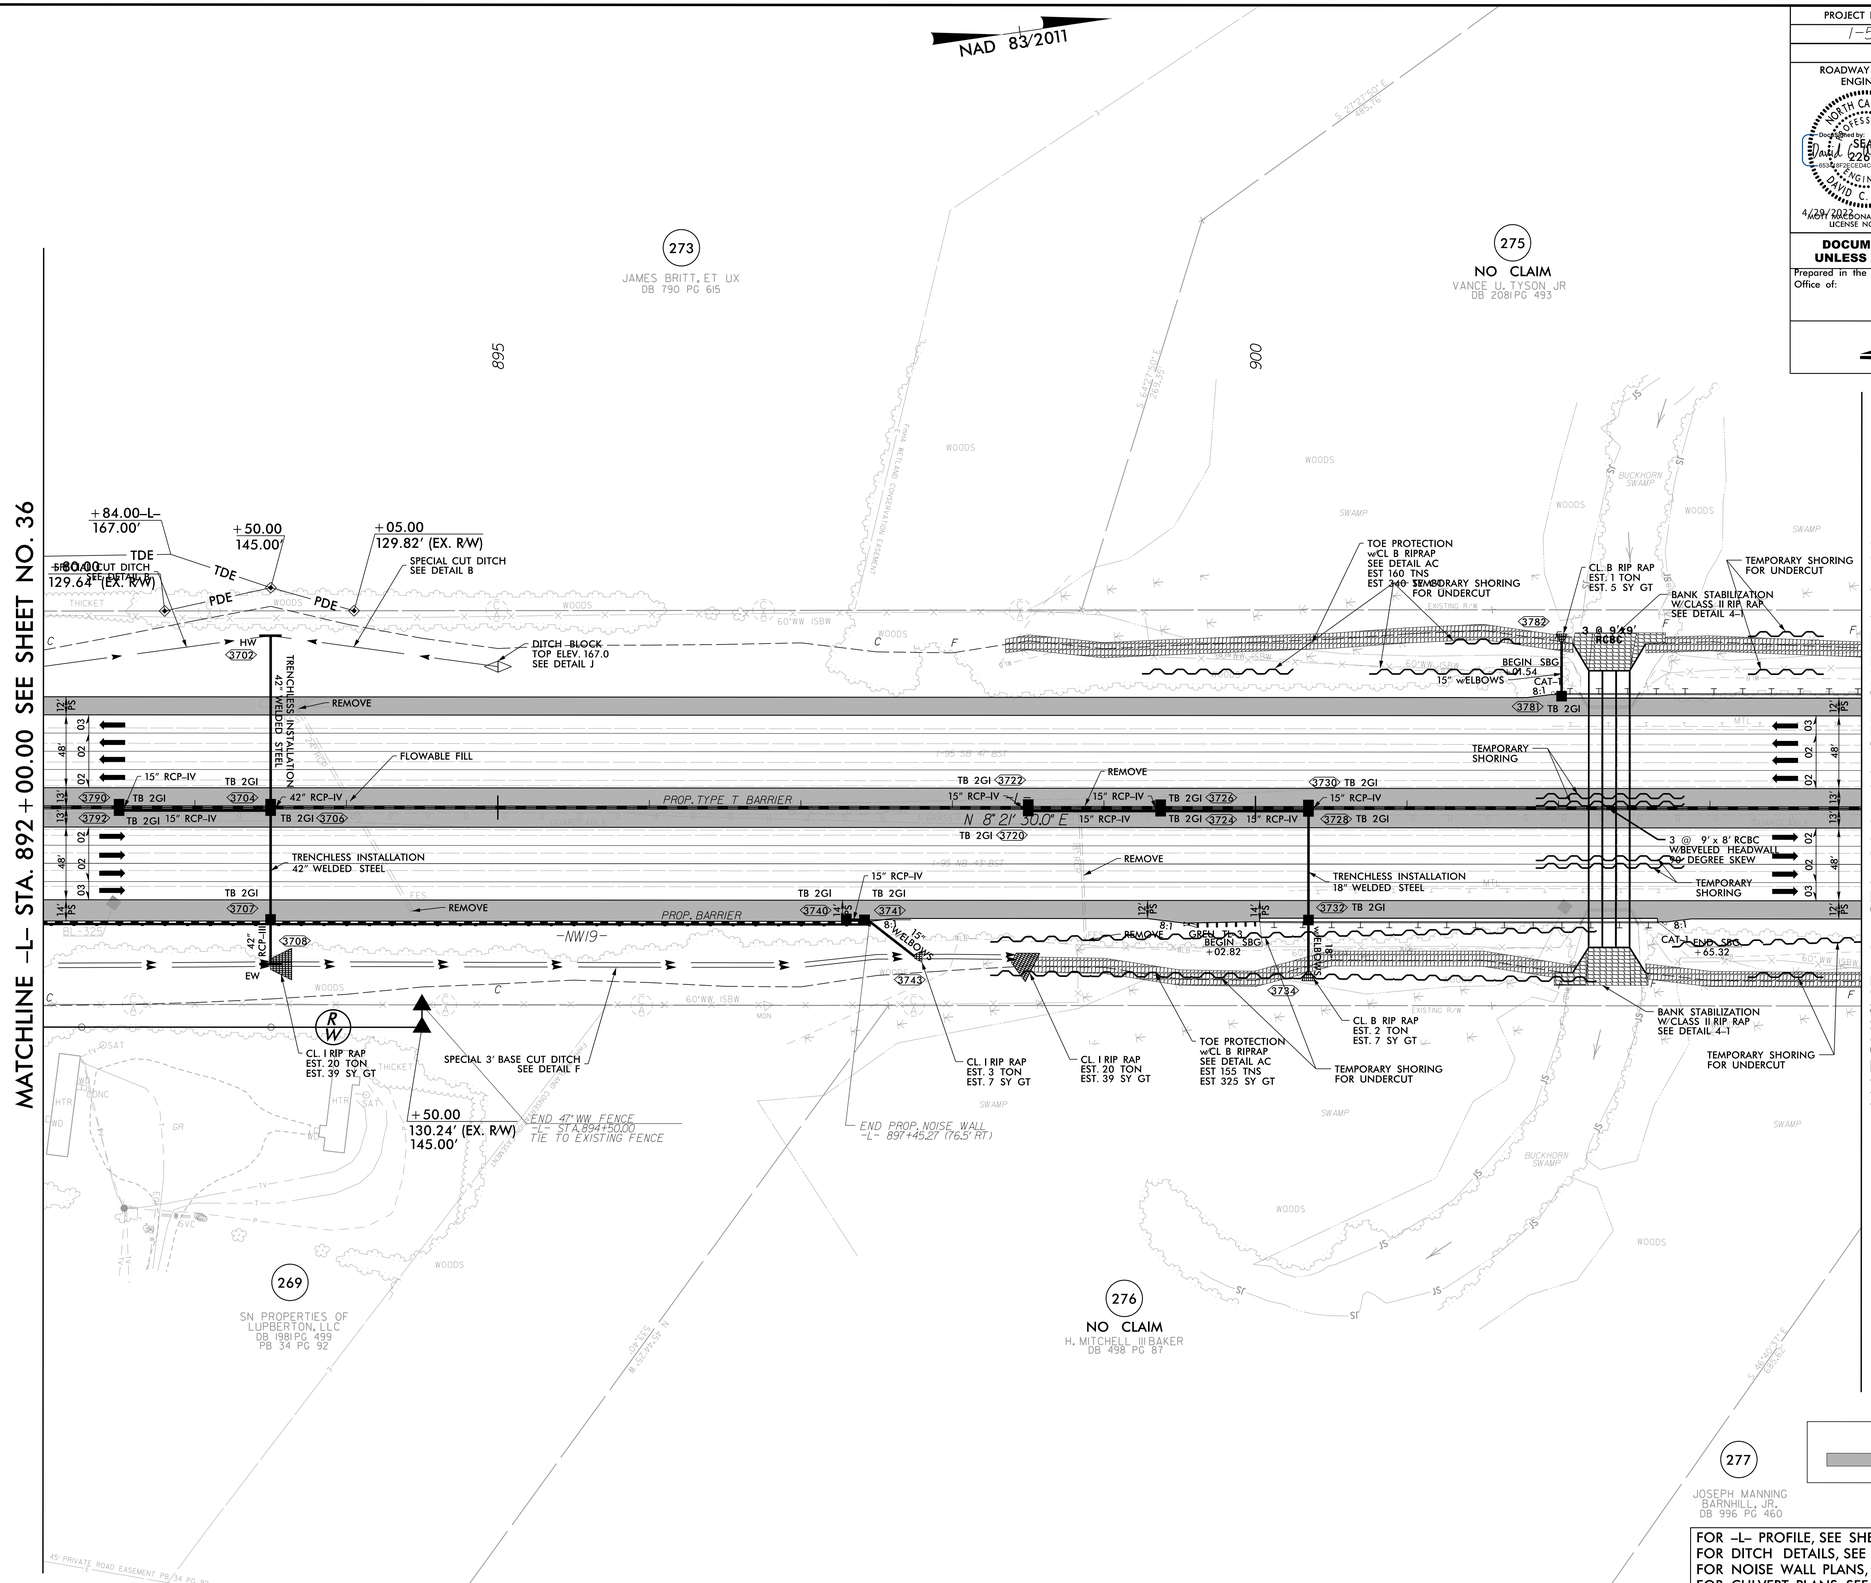

LEGEND

PROPOSED PAVED SHOULDER

FOR –L– PROFILE, SEE SHEET 82
FOR DITCH DETAILS, SEE SHEETS 2D–1 THRU 2D–3
FOR NOISE WALL PLANS, SEE SHEET W19–1 THRU W19–4
FOR CULVERT PLANS, SEE SHEETS C18–1 THRU C18–9

4/21/2022
R:\Roadway\Proj\I5987b_rdy_psh_37.dgn
WALLER, DAVID C.