DocuSign Envelope ID: E371B9E3-A530-4B6C-A0A4-00EB819F7E57

5/14/99

PROJECT REFERENCE NO.	SHEET NO.
I-5987B	85

ROADWAY DESIGN ENGINEER
NORTH CAROLINA PROFESSIONAL SEAL 22606 ENGINEER DAVID C. WALLER
DocuSigned by: David C. Waller
4/29/2022
MOTT MACDONALD I & E, LLC
LICENSE NO. F-0669

HYDRAULICS ENGINEER
NORTH CAROLINA PROFESSIONAL SEAL 034821 ENGINEER ELENI M. RIGGS
DocuSigned by: Eleni M. Riggs
4/29/2022
MOTT MACDONALD I & E, LLC
LICENSE NO. F-0669

DOCUMENT NOT CONSIDERED FINAL UNLESS ALL SIGNATURES COMPLETED

Prepared in the Office of:
MOTT MACDONALD
7621 Parkway Rd., Suite 115
Fuquay-Varina, NC 27526
www.mottmac.com/americas

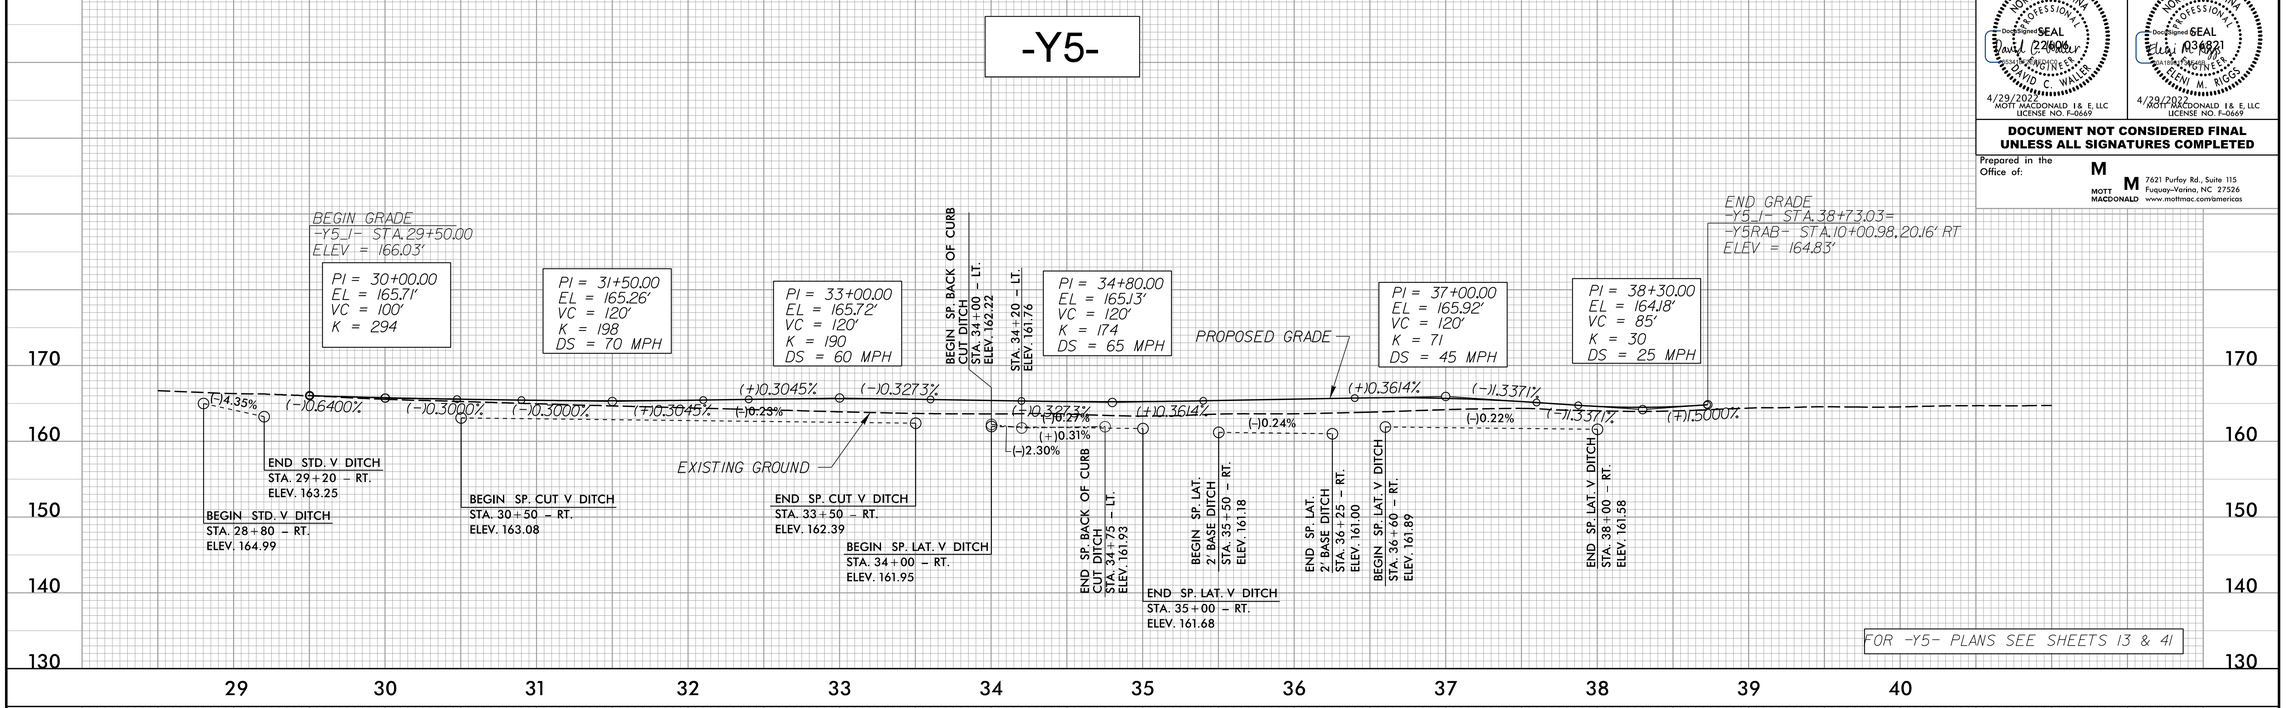

FOR -Y5- PLANS SEE SHEETS 13 & 41

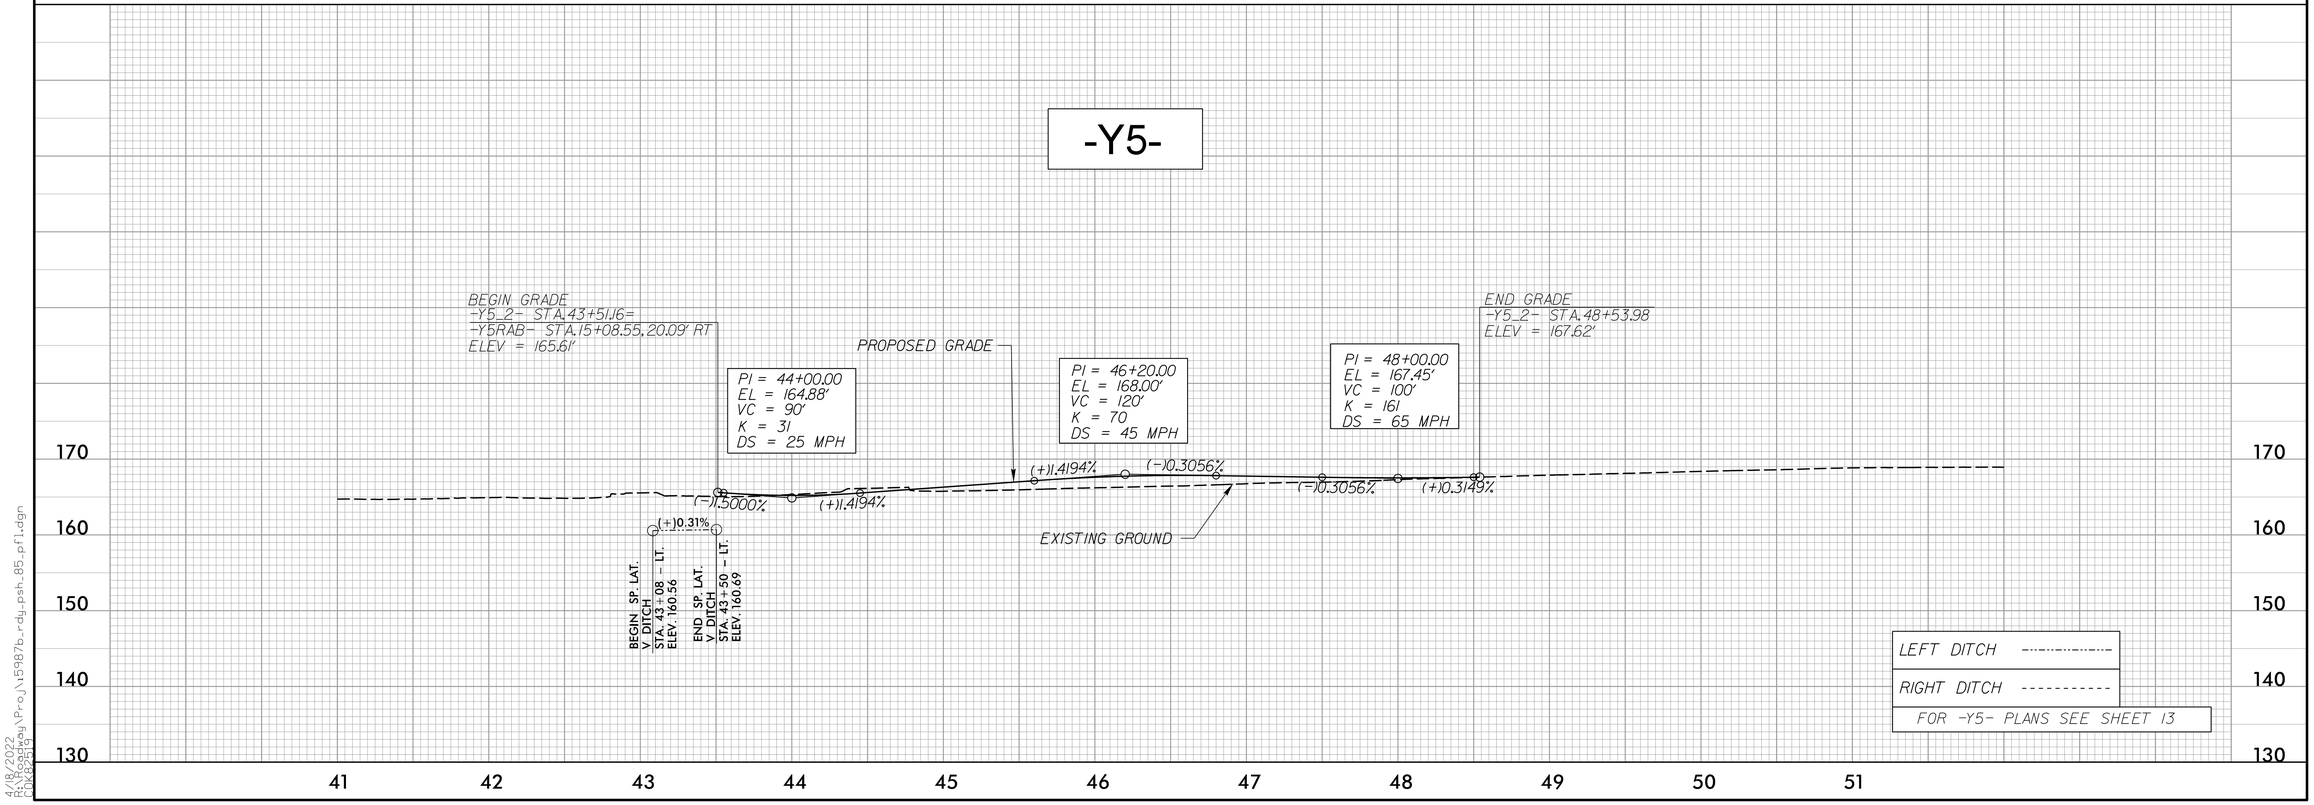

LEFT DITCH -·-·-·-·-·-·-
RIGHT DITCH - - - - - - - - - -

FOR -Y5- PLANS SEE SHEET 13

4/18/2022
R:\Roadway\Proj\I5987b_rdy_psh_85_pf1.dgn
bkrigsby