DocuSign Envelope ID: E371B9E3-A530-4B6C-A0A4-00EB819F7E57

5/28/99

WETHERILL ENGINEERING
1223 Jones Franklin Rd.
Raleigh, N.C. 27606
License No. F-0377
Bus: 919 851 8077
Fax: 919 851 8107
TRANSPORTATION PLANNING/DESIGN - BRIDGE/STRUCTURE DESIGN
CIVIL/SITE DESIGN - GIS/GPS - CONSTRUCTION OBSERVATION

DOCUMENT NOT CONSIDERED FINAL UNLESS ALL SIGNATURES COMPLETED

PROJECT REFERENCE NO.	SHEET NO.
I-5987B	92

ROADWAY DESIGN ENGINEER
NORTH CAROLINA PROFESSIONAL SEAL ENGINEER ROB A. MAIN
DocuSigned by: Rob A. Main
5/1/2022
WETHERILL ENGINEERING, LLC
LICENSE NO. F-0337

HYDRAULICS ENGINEER
NORTH CAROLINA PROFESSIONAL SEAL ENGINEER ERIN B. ALFRAD
DocuSigned by: Erin B. Alfrad
4/29/2022
WETHERILL ENGINEERING, LLC
LICENSE NO. F-0377

-Y1BRPA-

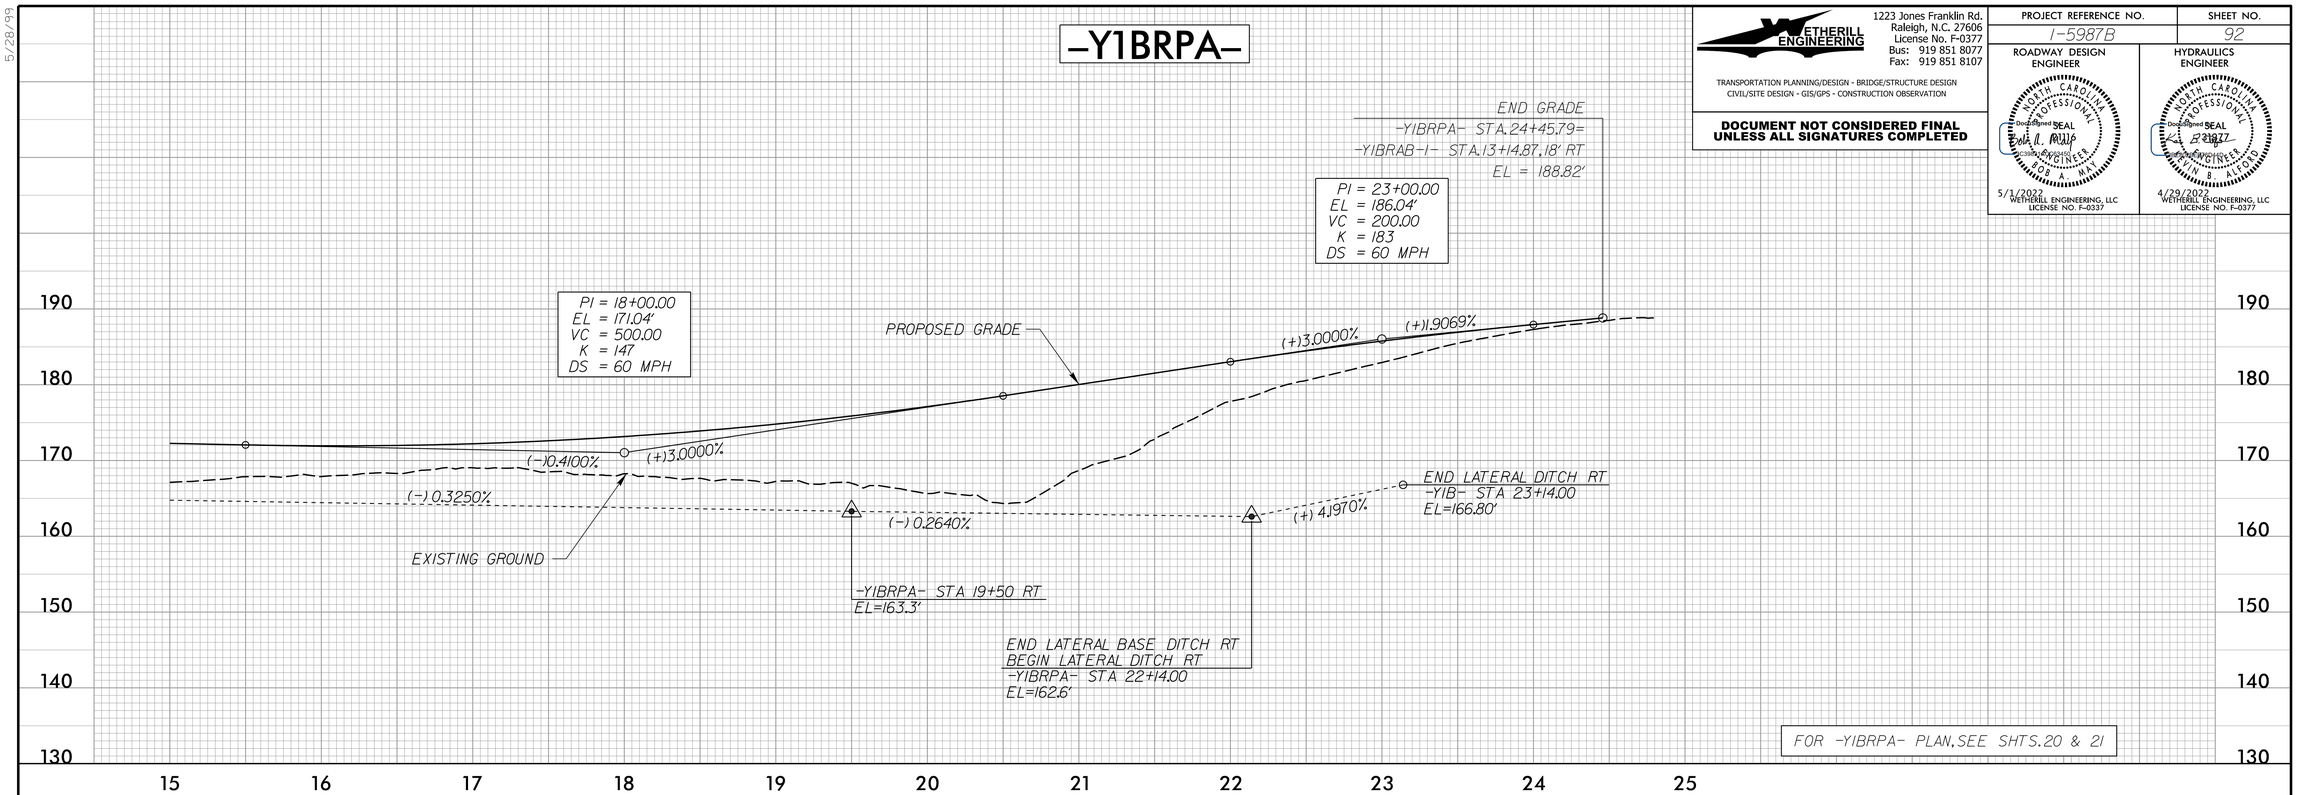

-Y1BRPB-

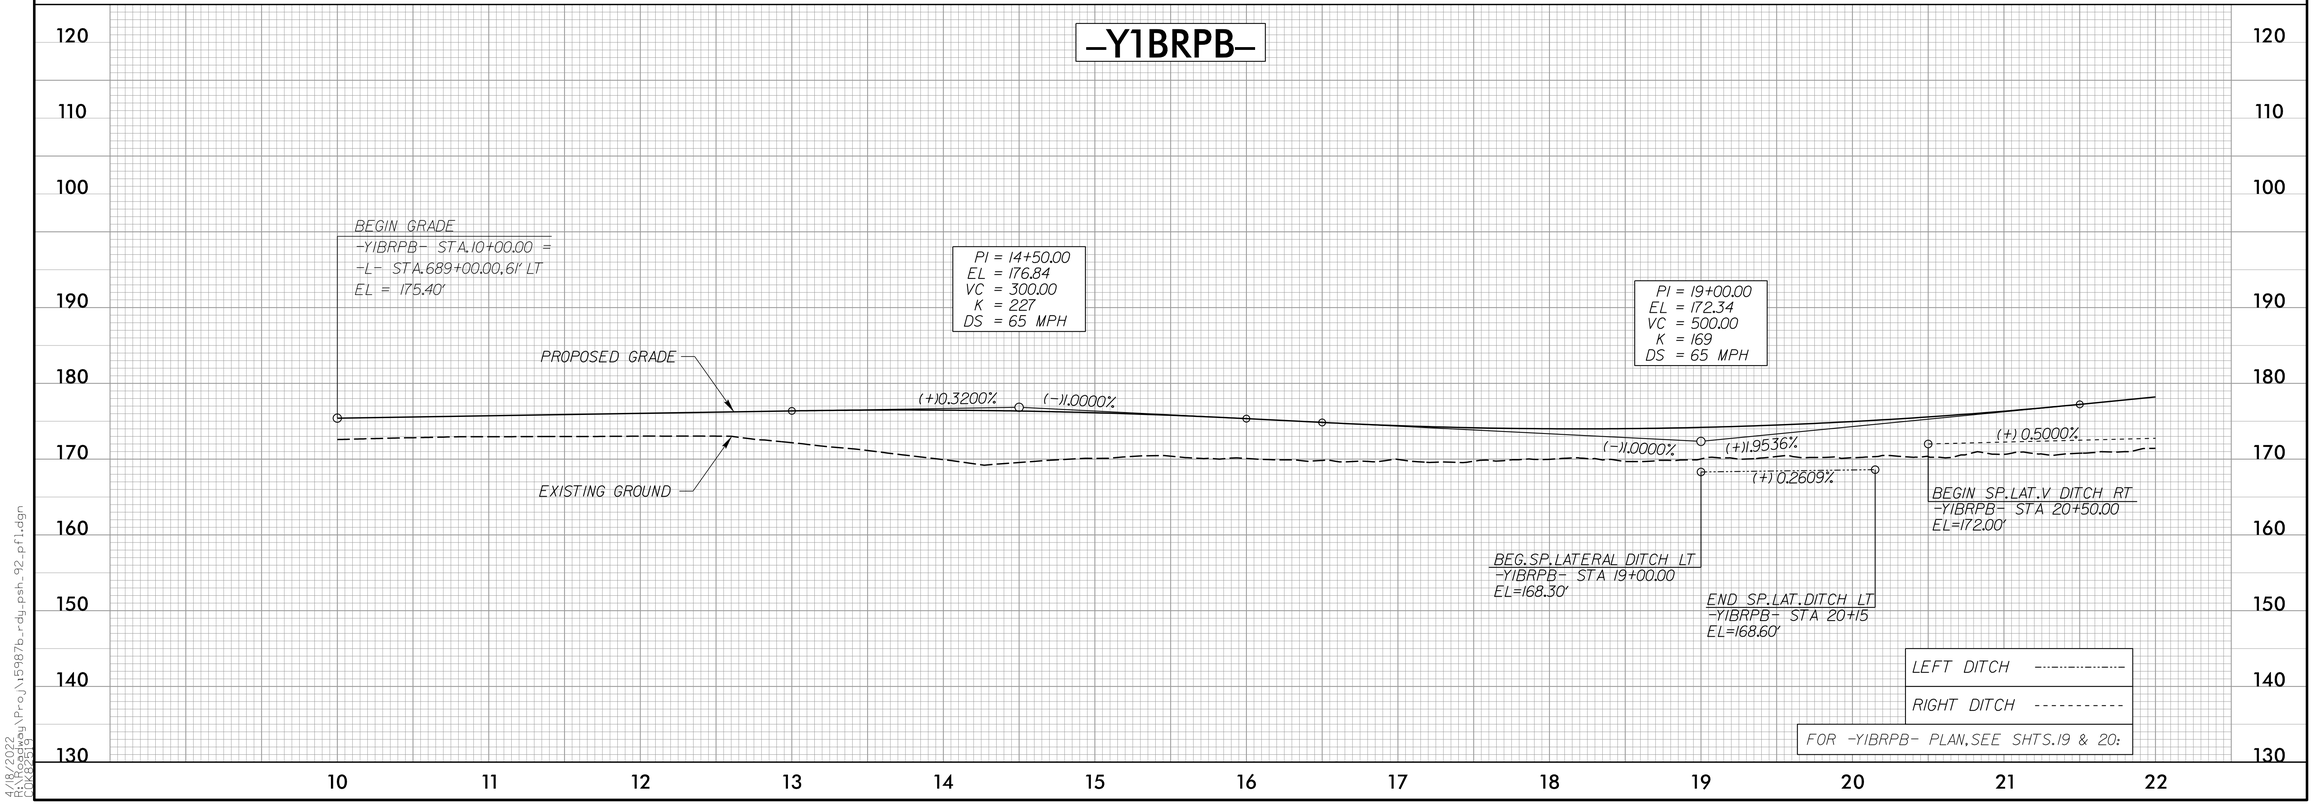

4/18/2022
R:\Roadway\Proj\I5987b_rdy_psh_92_pfl.dgn
pokeefe