DocuSign Envelope ID: A9737EAC-783E-41D8-9550-3B36B14D4E03

PROJ. REFERENCE NO.	SHEET NO.
I-5987B	TMP-6

PLANS PREPARED FOR THE NCDOT BY:
MOTT MACDONALD
MOTT MACDONALD I & E, LLC
1101 HAYNES STREET, SUITE 101
RALEIGH, NC 27604
NC LICENSE NO. F-0669

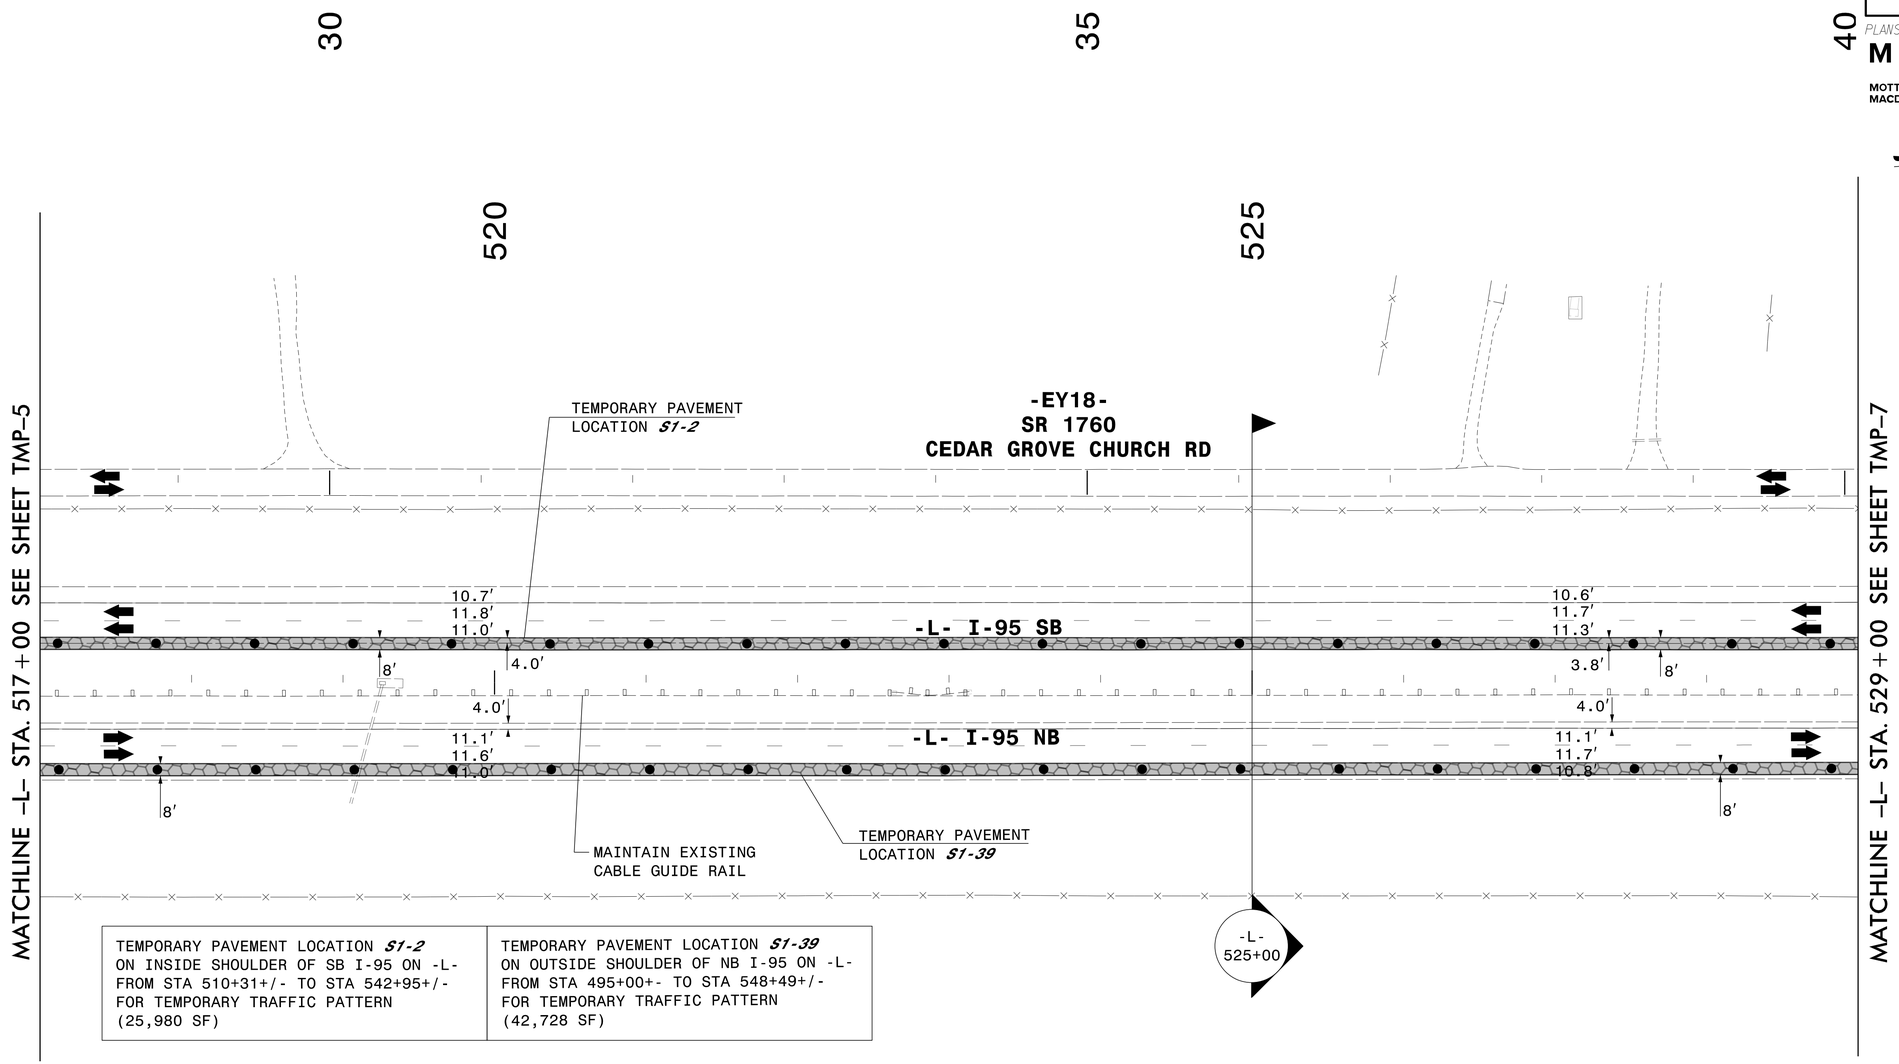

TEMPORARY PAVEMENT LOCATION *S1-2* ON INSIDE SHOULDER OF SB I-95 ON -L- FROM STA 510+31+/- TO STA 542+95+/- FOR TEMPORARY TRAFFIC PATTERN (25,980 SF)	TEMPORARY PAVEMENT LOCATION *S1-39* ON OUTSIDE SHOULDER OF NB I-95 ON -L- FROM STA 495+00+- TO STA 548+49+/- FOR TEMPORARY TRAFFIC PATTERN (42,728 SF)

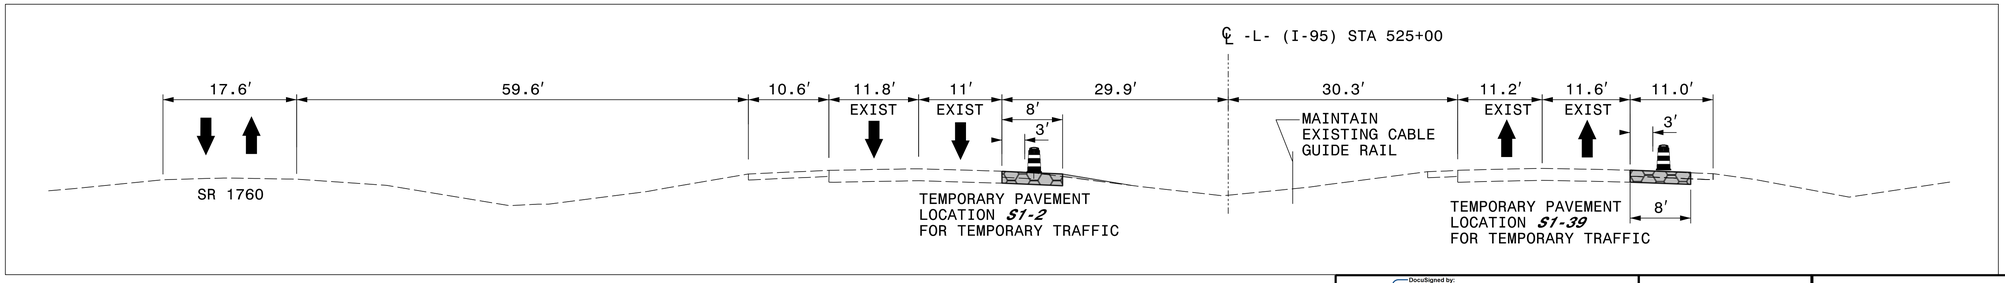

APPROVED: DocuSigned by: Lori D. Stouchko AF5771AA4FFE411...

DATE: 4/29/2022

NORTH CAROLINA PROFESSIONAL SEAL 034437 ENGINEER LORI D. STOUCHKO

DOCUMENT NOT CONSIDERED FINAL UNLESS ALL SIGNATURES COMPLETED

DIVISION OF HIGHWAYS · STATE OF NORTH CAROLINA · DEPARTMENT OF TRANSPORTATION · WORK ZONE TRAFFIC CONTROL

SECTION 1

TEMPORARY TRAFFIC CONTROL PHASE I

3/28/2022
G:\50110019_NV5_I-5987B\I-5987B\TrafficControl\Tcp\200_101_I-5987B_TMP-6_Phase I.dgn
User:STO86227