DocuSign Envelope ID: A9737EAC-783E-41D8-9550-3B36B14D4E03

PROJ. REFERENCE NO.	SHEET NO.
I-5987B	TMP-28

PLANS PREPARED FOR THE NCDOT BY:

MOTT MACDONALD I & E, LLC
1101 HAYNES STREET, SUITE 101
RALEIGH, NC 27604
NC LICENSE NO. F-0669

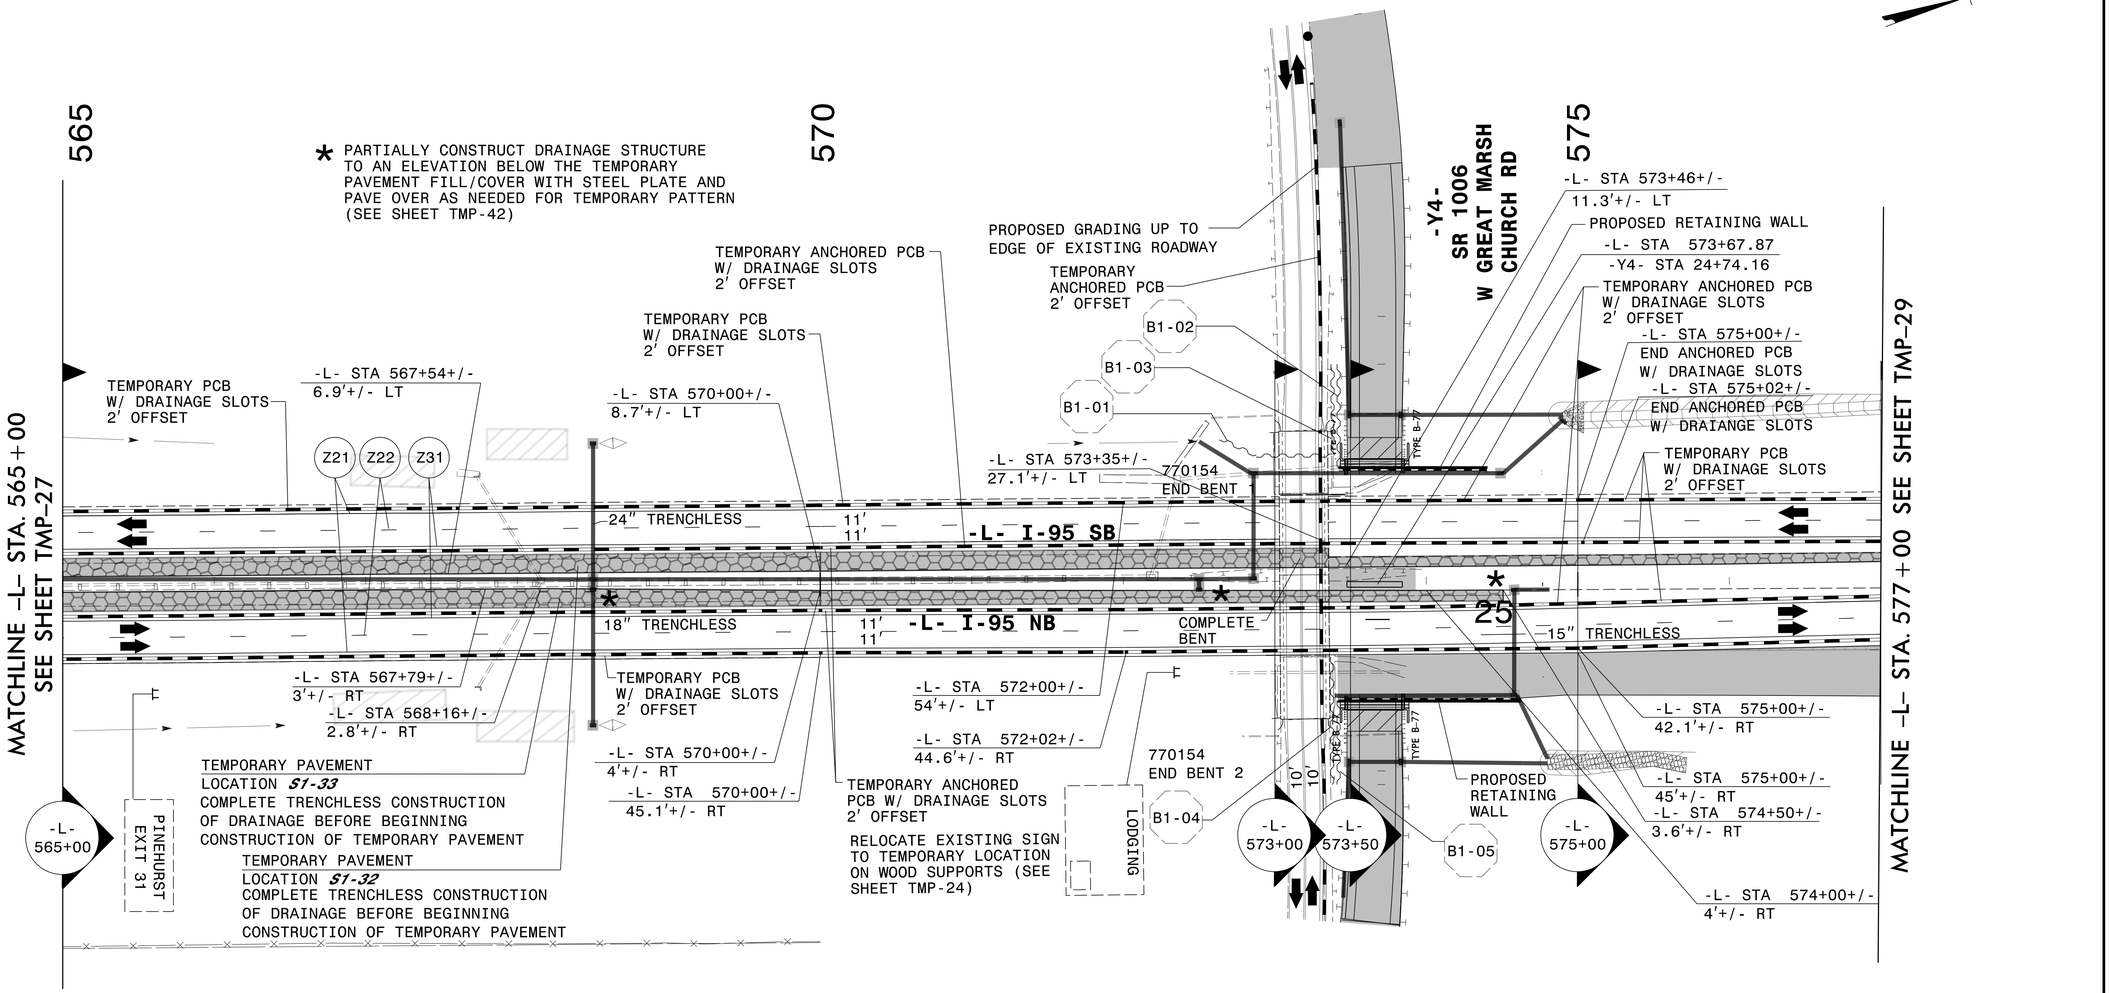

TEMPORARY PAVEMENT LOCATION ***S1-32*** INSIDE SHOULDER OF SB I-95 ON -L- FROM STA 512+27+/- TO STA 581+10+/- FOR TEMPORARY TRAFFIC PATTERN (65,415 SF)
TEMPORARY PAVEMENT LOCATION ***S1-33*** ON INSIDE SHOULDER OF NB I-95 ON -L- FROM STA 553+68+/- TO STA 574+50+/- FOR TEMPORARY TRAFFIC PATTERN (23,771 SF)

SEE SHEET TMP-28A FOR SECTIONS

APPROVED DocuSigned by: Lori D. Stouchko AF5771AA4FFE411...

DATE: 4/29/2022

NORTH CAROLINA PROFESSIONAL SEAL 034437 ENGINEER LORI D. STOUCHKO

DOCUMENT NOT CONSIDERED FINAL UNLESS ALL SIGNATURES COMPLETED

DIVISION OF HIGHWAYS · STATE OF NORTH CAROLINA · DEPARTMENT OF TRANSPORTATION · WORK ZONE TRAFFIC CONTROL

SECTION 1

TEMPORARY TRAFFIC CONTROL PHASE I, STEP 3

3/28/2022
G:\50\0059_NV5_I-5987B\I-5987B\TrafficControlTcp\200_I85_I-5987B_TMP-28_Phase 1Step 3.10.dgn
User:ST086227