DocuSign Envelope ID: A9737EAC-783E-41D8-9550-3B36B14D4E03

PROJ. REFERENCE NO.	SHEET NO.
I-5987B	TMP-28A

PLANS PREPARED FOR THE NCDOT BY:
MOTT MACDONALD
MOTT MACDONALD I & E, LLC
1101 HAYNES STREET, SUITE 101
RALEIGH, NC 27604
NC LICENSE NO. F-0669

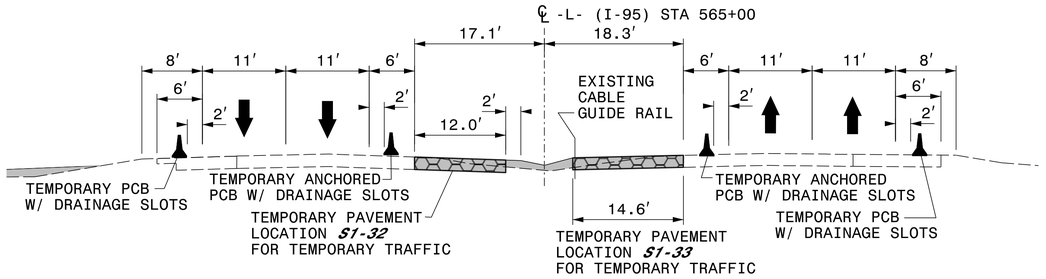

-L- STA 565+00 SEE SHEET TMP-28

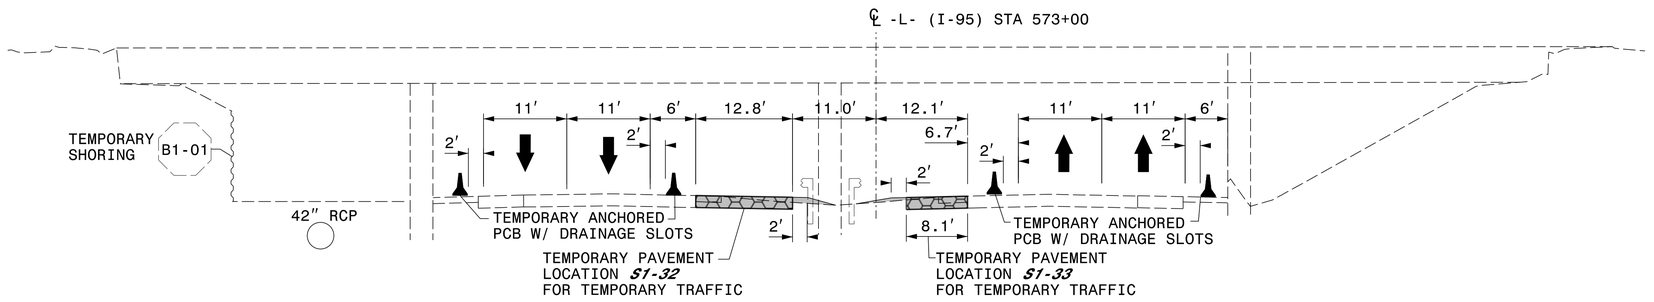

-L- STA 573+00 SEE SHEET TMP-28

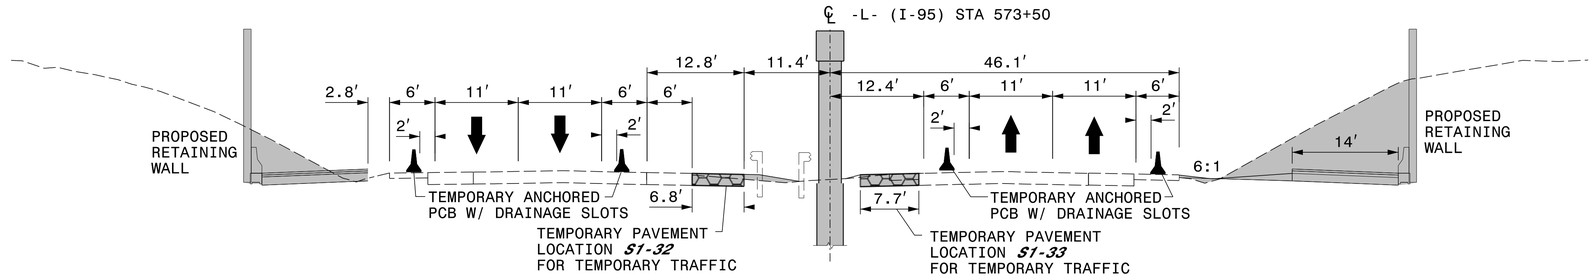

-L- STA 573+50 SEE SHEET TMP-28

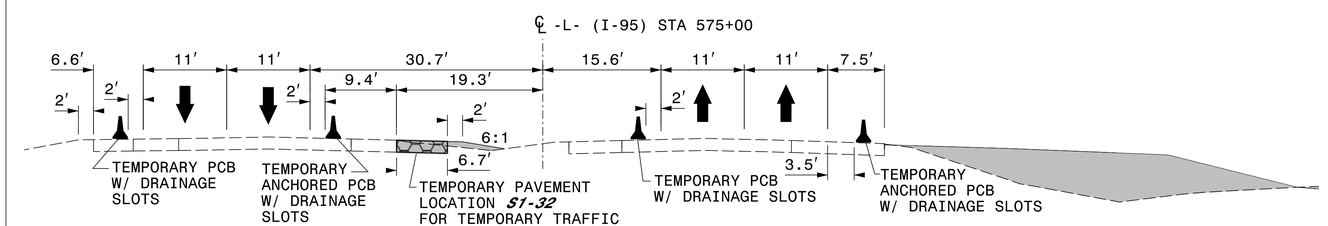

-L- STA 575+00 SEE SHEET TMP-28

APPROVED DocuSigned by: Lori D. Stouchko AF5771AA4FFE411... DATE: 4/29/2022

NORTH CAROLINA PROFESSIONAL SEAL 034437 ENGINEER LORI D. STOUCHKO

DOCUMENT NOT CONSIDERED FINAL UNLESS ALL SIGNATURES COMPLETED

DIVISION OF HIGHWAYS · STATE OF NORTH CAROLINA · DEPARTMENT OF TRANSPORTATION · WORK ZONE TRAFFIC CONTROL

SECTION 1

TEMPORARY TRAFFIC CONTROL PHASE I, STEP 3

3/28/2022
G:\5010091_NV5_I-5987B\I-5987B\TrafficControl\Tcp\200_I87_I-5987B_TMP-28A_Phase I Step 3_I0.dgn
User:ST086227