DocuSign Envelope ID: 71CDE791-BB6C-4E16-B189-50C501A393F7

PROJ. REFERENCE NO.	SHEET NO.
I-5987B	TMP-53A

PLANS PREPARED FOR THE NCDOT BY:
MOTT MACDONALD
MOTT MACDONALD I & E, LLC
1101 HAYNES STREET, SUITE 101
RALEIGH, NC 27604
NC LICENSE NO. F-0669

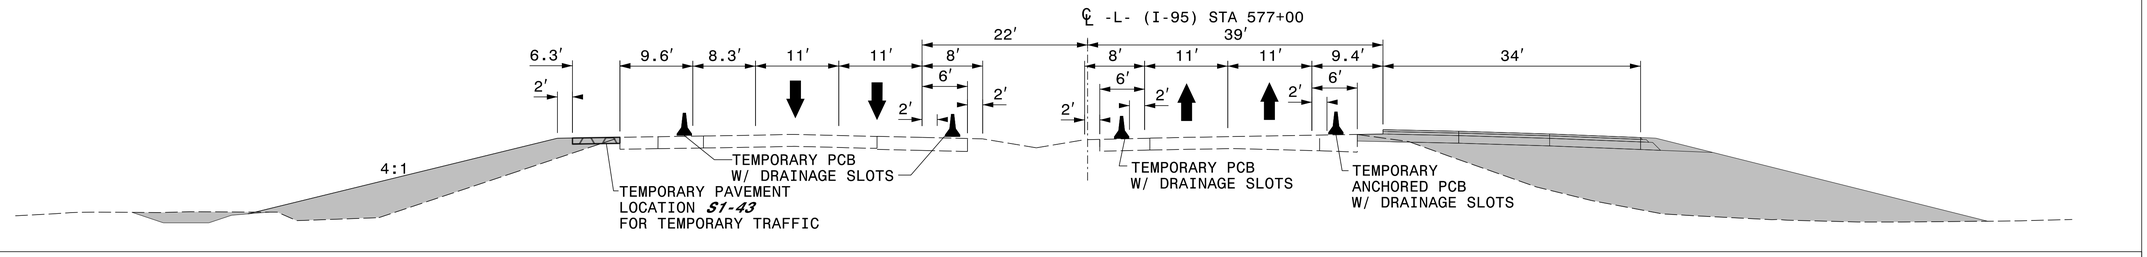

-L- STA 577+00 SEE SHEET TMP-53

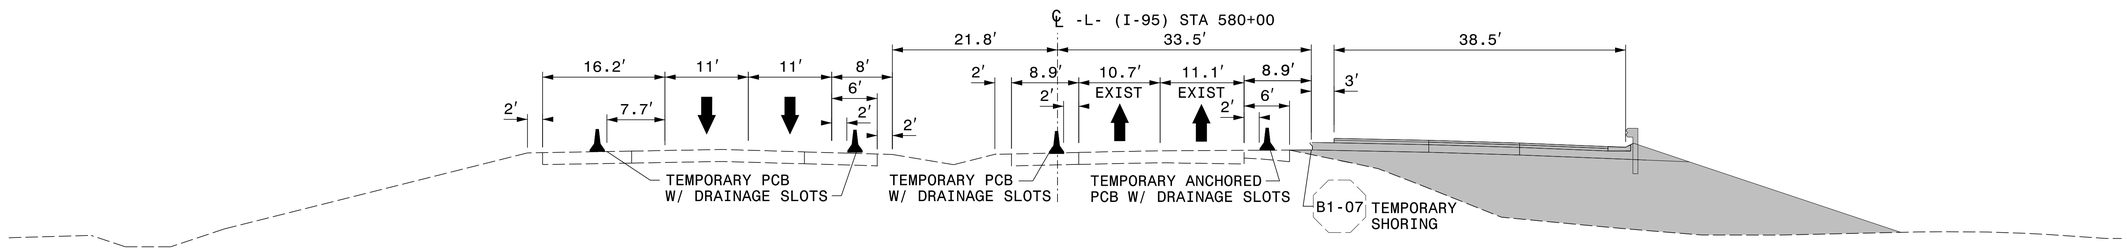

-L- STA 580+00 SEE SHEET TMP-53

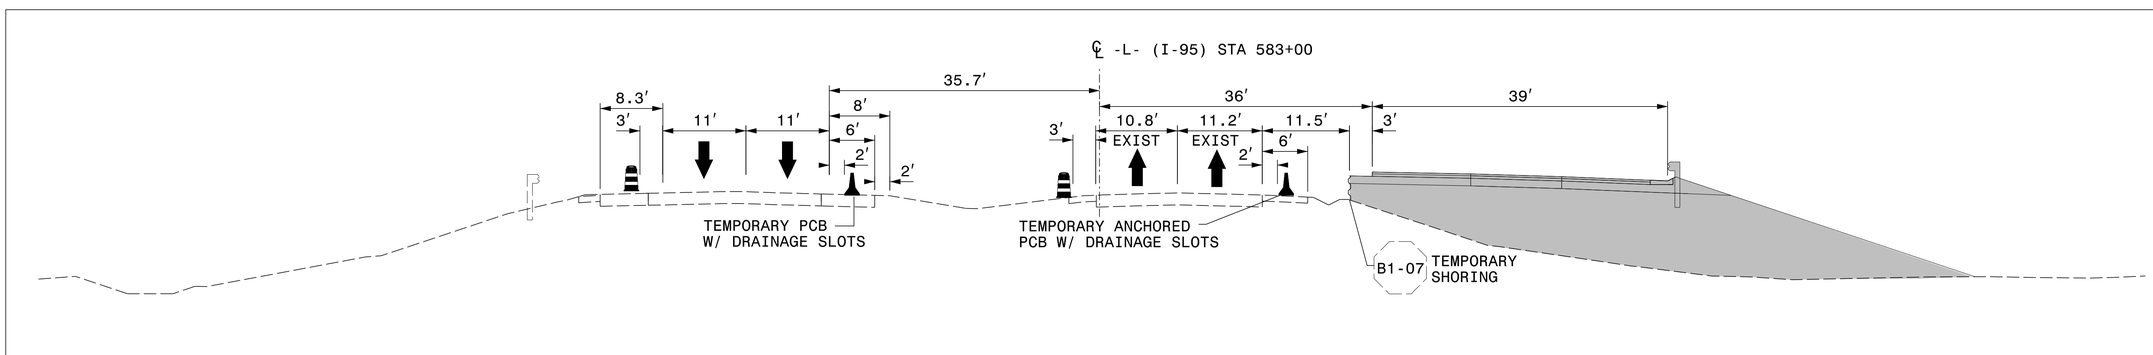

-L- STA 583+00 SEE SHEET TMP-53

APPROVED: Lori D. Stouchko
DocuSigned by: AF5771AA4FFE411...
DATE: 4/29/2022

NORTH CAROLINA PROFESSIONAL SEAL 034437 ENGINEER LORI D. STOUCHKO

DOCUMENT NOT CONSIDERED FINAL UNLESS ALL SIGNATURES COMPLETED

DIVISION OF HIGHWAYS · STATE OF NORTH CAROLINA · DEPARTMENT OF TRANSPORTATION · WORK ZONE TRAFFIC CONTROL

SECTION 1

TEMPORARY TRAFFIC CONTROL
PHASE II, STEP 2

3/28/2022
G:\50\0091_NV5_I-5987B\I-5987B\TrafficControl\Tcp\200_29\I-5987B_TMP-53A_Phase II Step 2.ll.dgn
User:ST086227