DocuSign Envelope ID: 71CDE791-BB6C-4E16-B189-50C501A393F7

PROJ. REFERENCE NO.	SHEET NO.
I-5987B	TMP-56A

PLANS PREPARED FOR THE NCDOT BY:
MOTT MACDONALD
MOTT MACDONALD I & E, LLC
1101 HAYNES STREET, SUITE 101
RALEIGH, NC 27604
NC LICENSE NO. F-0669

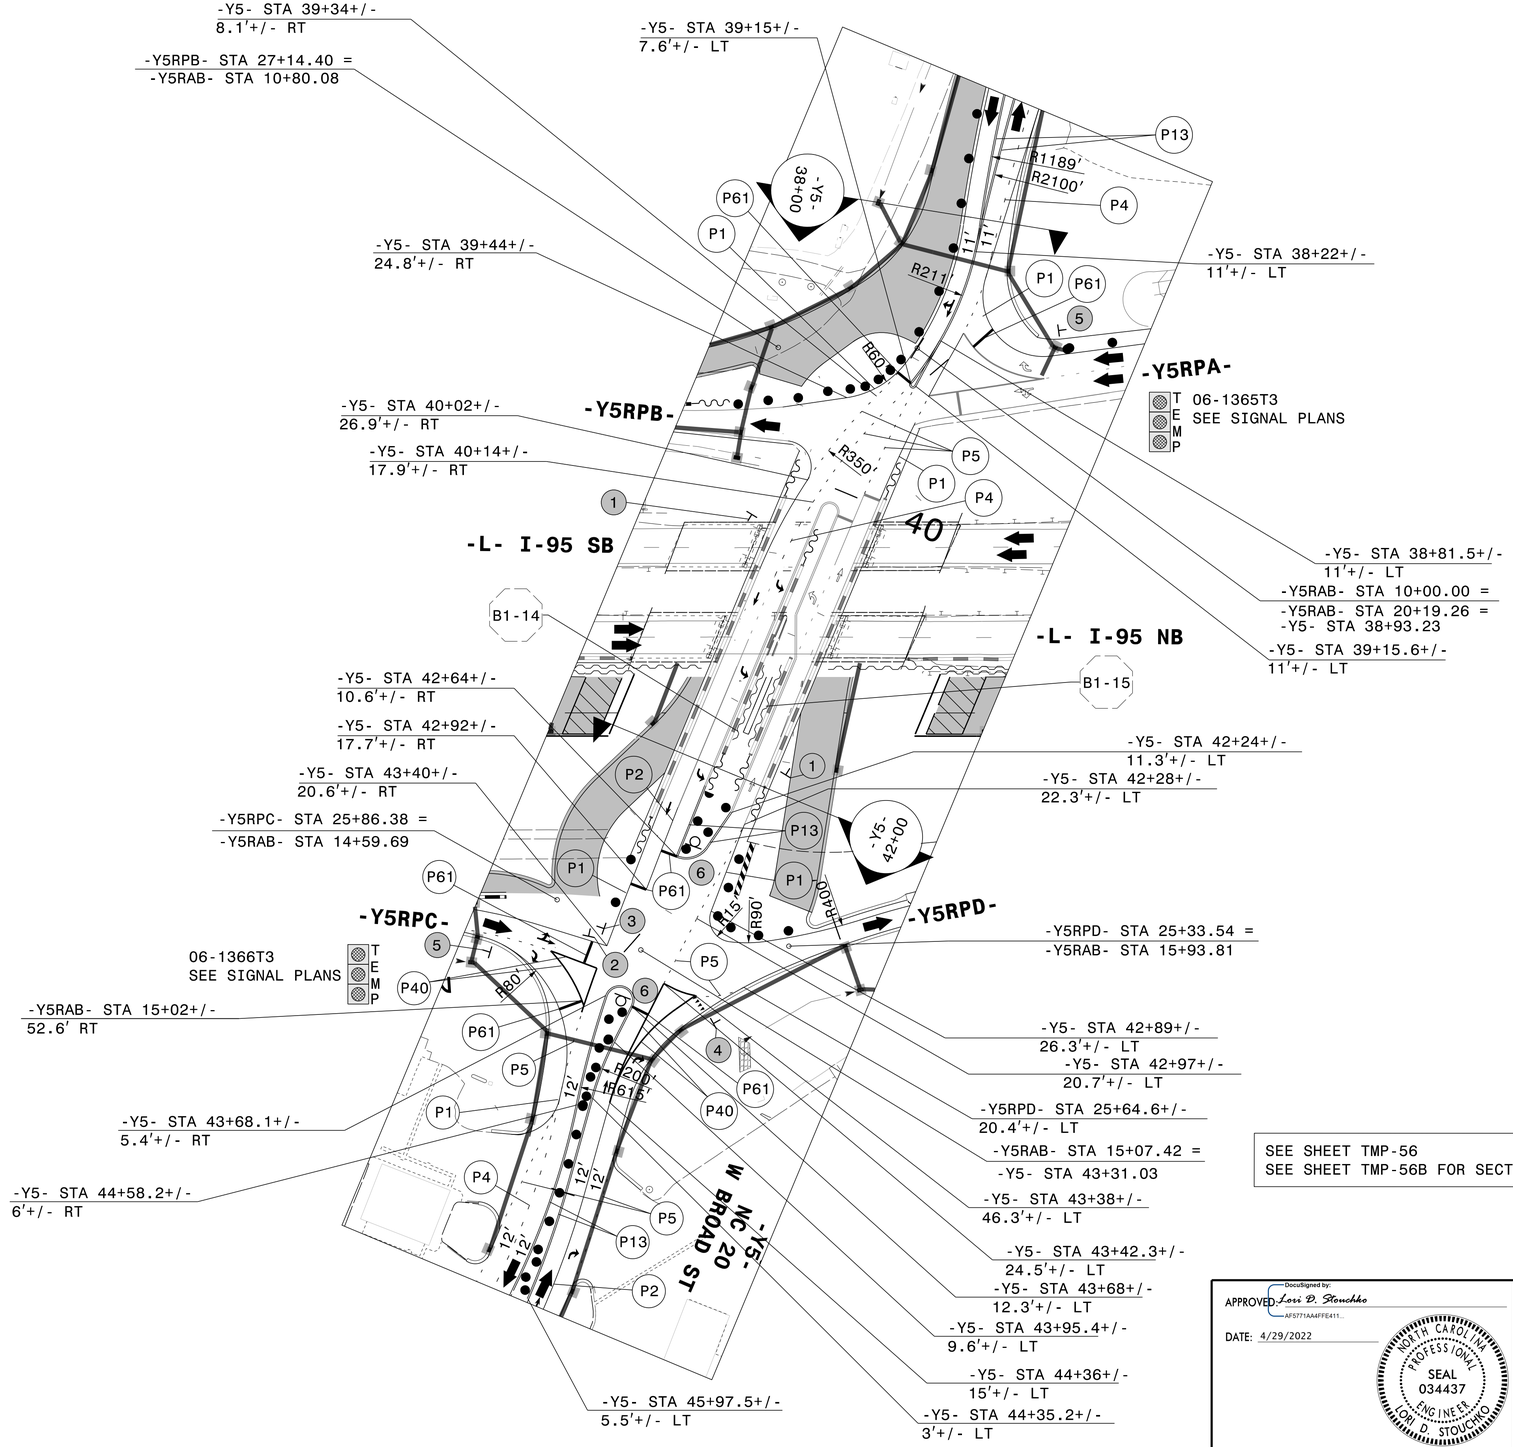

1. 14'-4" W12-2 48" X 48"
   MAINTAIN BRIDGE CLEARANCE WARNING SIGNS AS DIRECTED BY ENGINEER. FIELD VERIFY HEIGHT AS DIRECTED BY ENGINEER.
2. DO NOT ENTER R5-1 30" X 30"
3. ONE WAY R6-1 R 36" X 12"
4. YIELD R1-2 48" x 48" x 48" SEE SIGNAL PLANS
5. WRONG WAY R5-1 A 36" X 24"
6. R4-7 24" X 30"

SEE SHEET TMP-56
SEE SHEET TMP-56B FOR SECTIONS

APPROVED: DocuSigned by: Lori D. Stouchko AF5771AA4FFE411...
DATE: 4/29/2022
NORTH CAROLINA PROFESSIONAL SEAL 034437 ENGINEER LORI D. STOUCHKO

DOCUMENT NOT CONSIDERED FINAL UNLESS ALL SIGNATURES COMPLETED

DIVISION OF HIGHWAYS STATE OF NORTH CAROLINA DEPARTMENT OF TRANSPORTATION WORK ZONE TRAFFIC CONTROL

SECTION 1

TEMPORARY TRAFFIC CONTROL
PHASE II, STEP 2
-Y5- INSET

3/28/2022
G:\50100191_NV5_I-5987B\I-5987B\TrafficControl\Tcp\200.303_I-5987B_TMP-56A_Phase IIStep 2_14.dgn
User:ST086227