DocuSign Envelope ID: 0F970F46-2B3B-42EF-8754-68B7D800DBD0

PROJ. REFERENCE NO.	SHEET NO.
I-5987B	TMP-59

PLANS PREPARED FOR THE NCDOT BY:
MOTT MACDONALD
MOTT MACDONALD I & E, LLC
1101 HAYNES STREET, SUITE 101
RALEIGH, NC 27604
NC LICENSE NO. F-0669

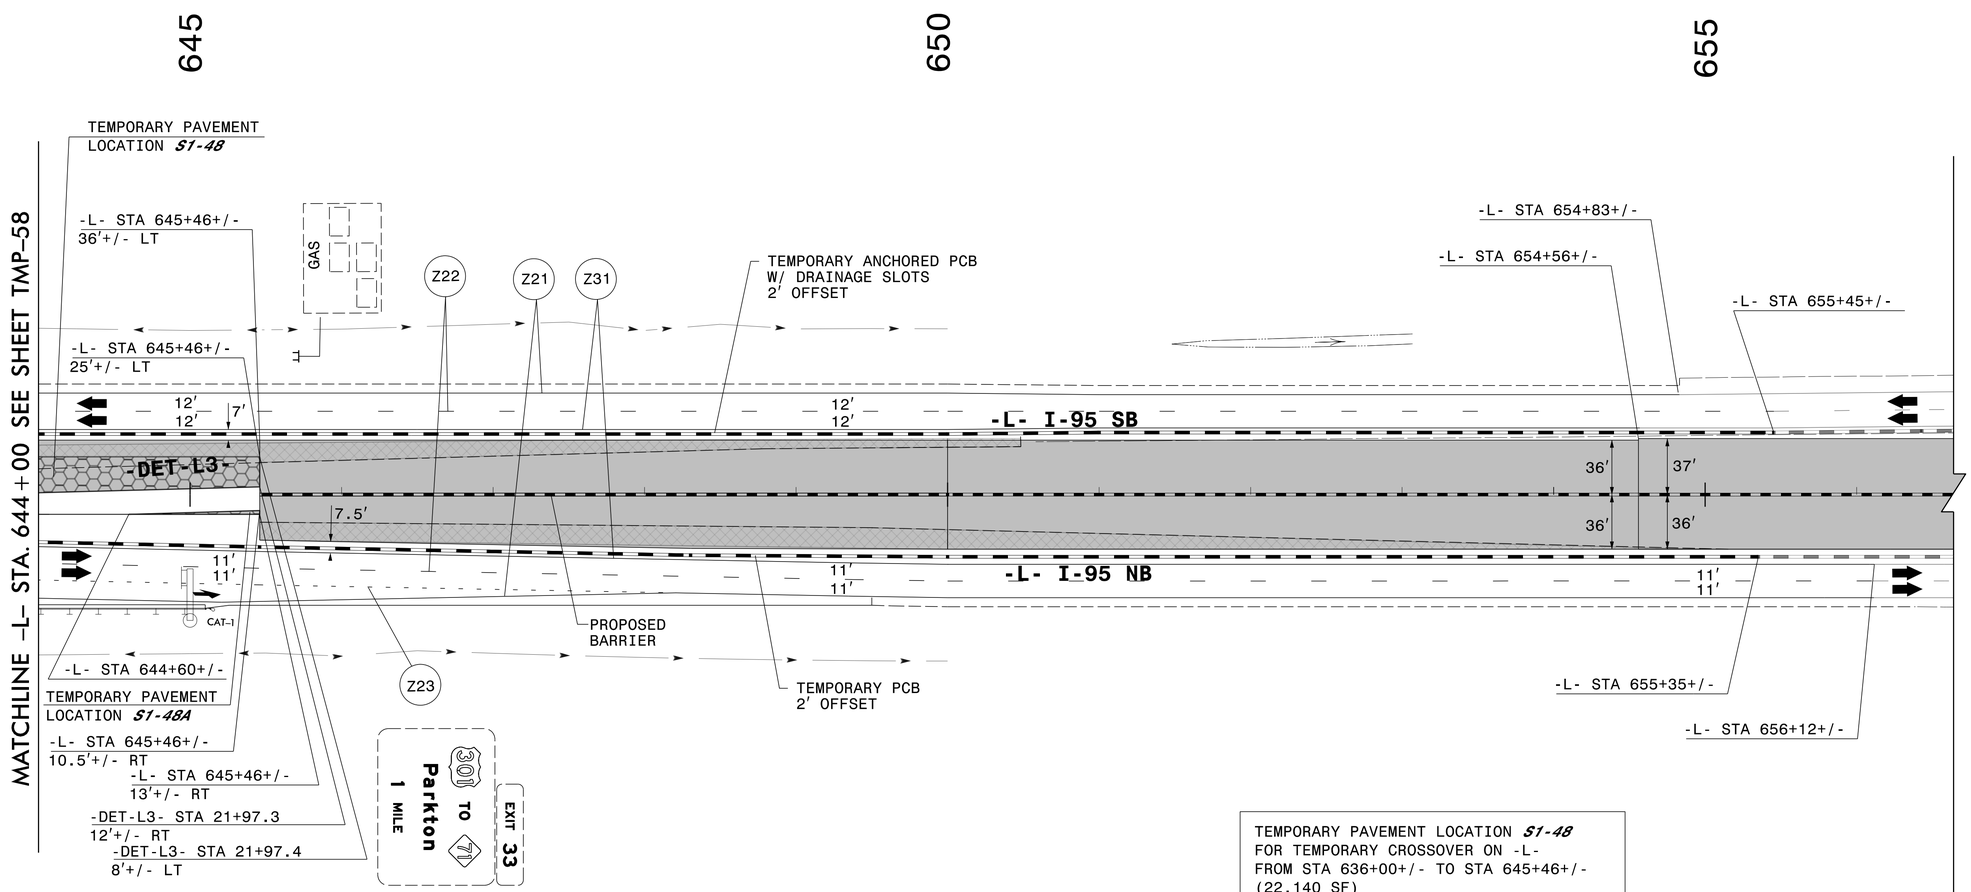

TEMPORARY PAVEMENT LOCATION S1-48
FOR TEMPORARY CROSSOVER ON -L-
FROM STA 636+00+/- TO STA 645+46+/-
(22,140 SF)

TEMPORARY PAVEMENT LOCATION S1-48A
FOR TEMPORARY CROSSOVER ON -L-
FROM STA 644+60+/- TO STA 645+46+/-
(107 SF)

APPROVED: DocuSigned by: Lori D. Stouchko
AF5771AA4FFE411...

DATE: 4/29/2022

NORTH CAROLINA PROFESSIONAL SEAL 034437 ENGINEER LORI D. STOUCHKO

DOCUMENT NOT CONSIDERED FINAL UNLESS ALL SIGNATURES COMPLETED

DIVISION OF HIGHWAYS · STATE OF NORTH CAROLINA · DEPARTMENT OF TRANSPORTATION · WORK ZONE TRAFFIC CONTROL

SECTION 1

TEMPORARY TRAFFIC CONTROL
PHASE II, STEP 2

3/28/2022
G:\50U0019_NV5_I-5987B\I-5987B\TrafficControl\Tcp\200_315_I-5987B_TMP-59_Phase IIStep 2_17.dgn
User:ST086227