DocuSign Envelope ID: 0F970F46-2B3B-42EF-8754-68B7D800DBD0

PROJ. REFERENCE NO.	SHEET NO.
I-5987B	TMP-70

PLANS PREPARED FOR THE NCDOT BY:

MOTT MACDONALD I & E, LLC
1101 HAYNES STREET, SUITE 101
RALEIGH, NC 27604
NC LICENSE NO. F-0669

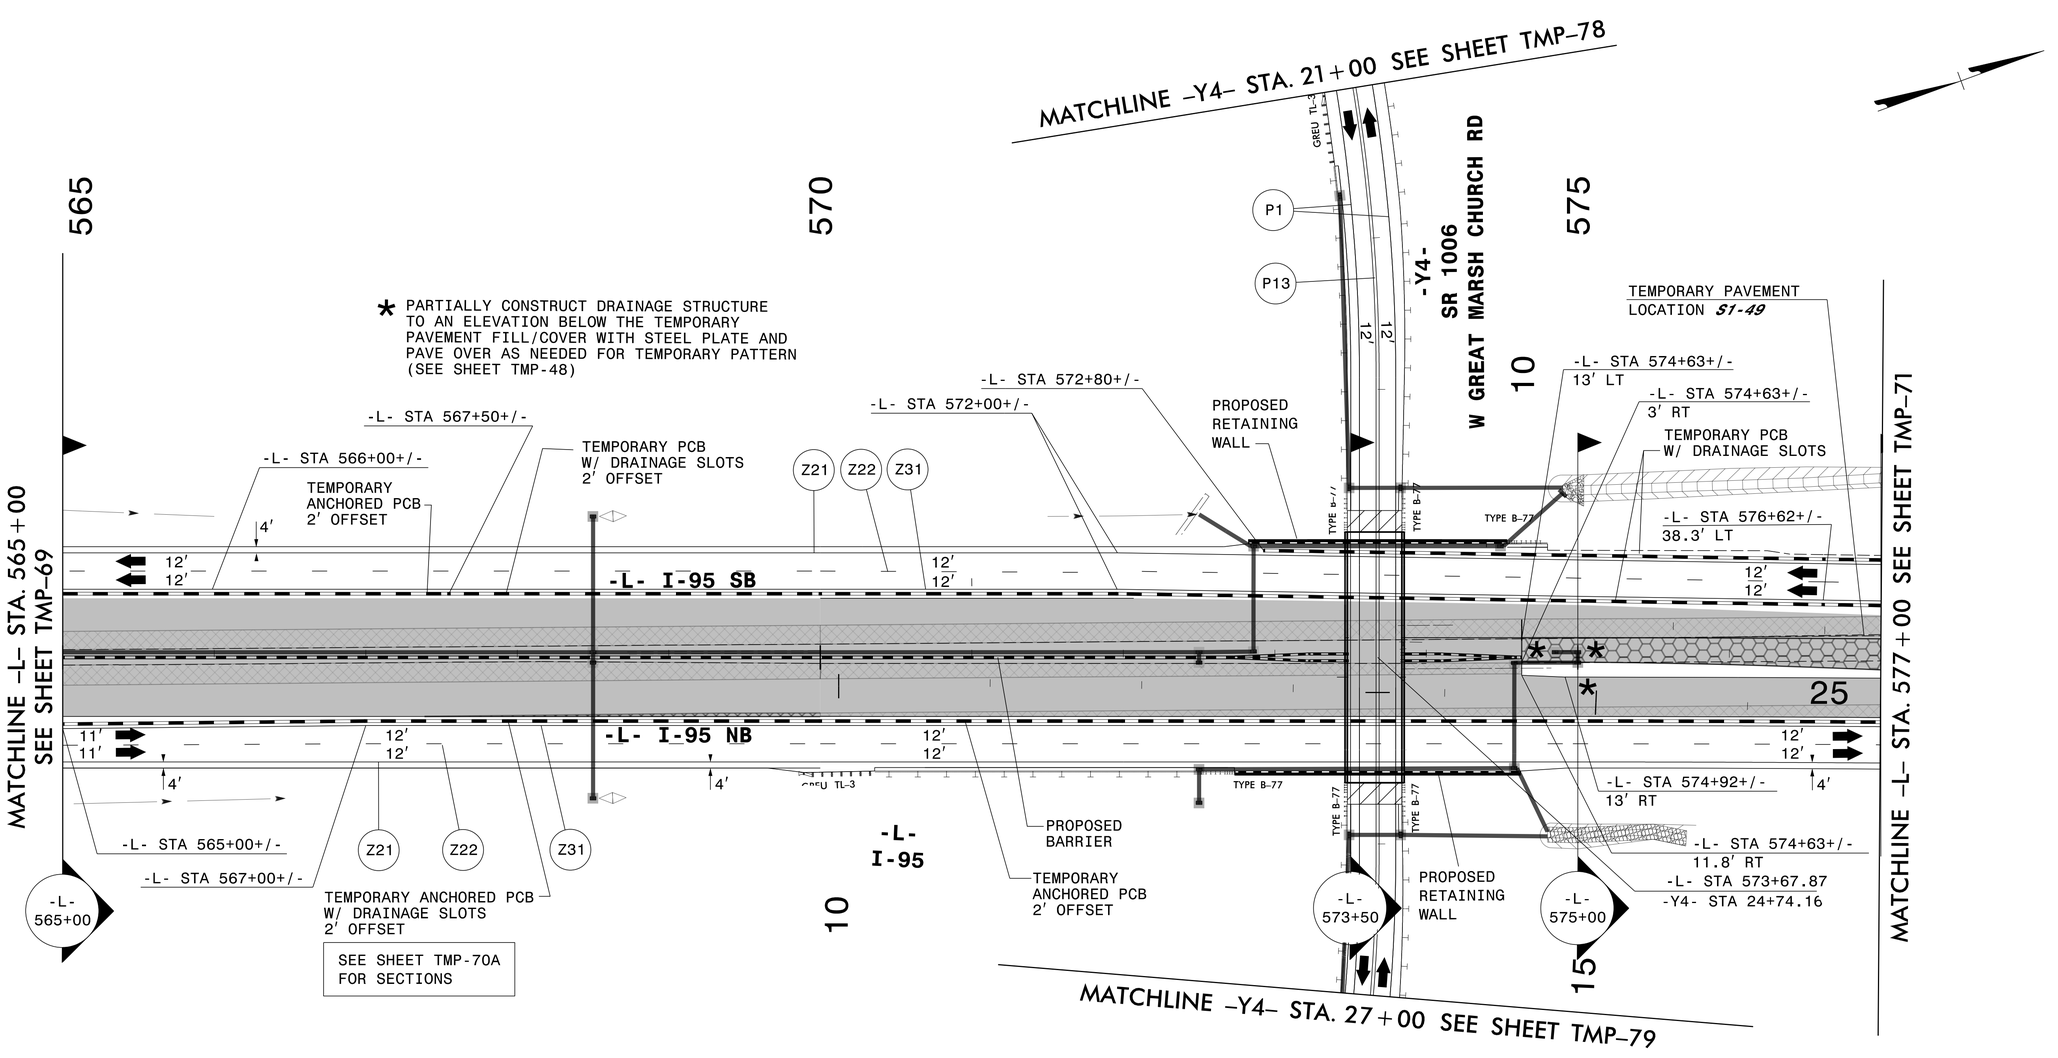

SEE SHEET TMP-70A FOR SECTIONS

TEMPORARY PAVEMENT LOCATION *S1-49*
FOR TEMPORARY CROSSOVER ON -L-
FROM STA 574+63+/- TO STA 585+00+/-
FOR TEMPORARY TRAFFIC PATTERN
(20,785 SF)

APPROVED: DocuSigned by: Lori D. Stouchko AF5771AA4FFE411... DATE: 4/29/2022

NORTH CAROLINA PROFESSIONAL SEAL 034437 ENGINEER LORI D. STOUCHKO

DOCUMENT NOT CONSIDERED FINAL UNLESS ALL SIGNATURES COMPLETED

DIVISION OF HIGHWAYS · STATE OF NORTH CAROLINA · DEPARTMENT OF TRANSPORTATION · WORK ZONE TRAFFIC CONTROL

SECTION 1

TEMPORARY TRAFFIC CONTROL PHASE III

3/29/2022
G:\5011009J_NV5_I-5987B\I-5987B\TrafficControl\Tcp\200_349_I-5987B_TMP-70_Phase III_10.dgn
User:ST086227