DocuSign Envelope ID: 0F970F46-2B3B-42EF-8754-68B7D800DBD0

PROJ. REFERENCE NO.	SHEET NO.
I-5987B	TMP-87

PLANS PREPARED FOR THE NCDOT BY:

MOTT MACDONALD I & E, LLC
1101 HAYNES STREET, SUITE 101
RALEIGH, NC 27604
NC LICENSE NO. F-0669

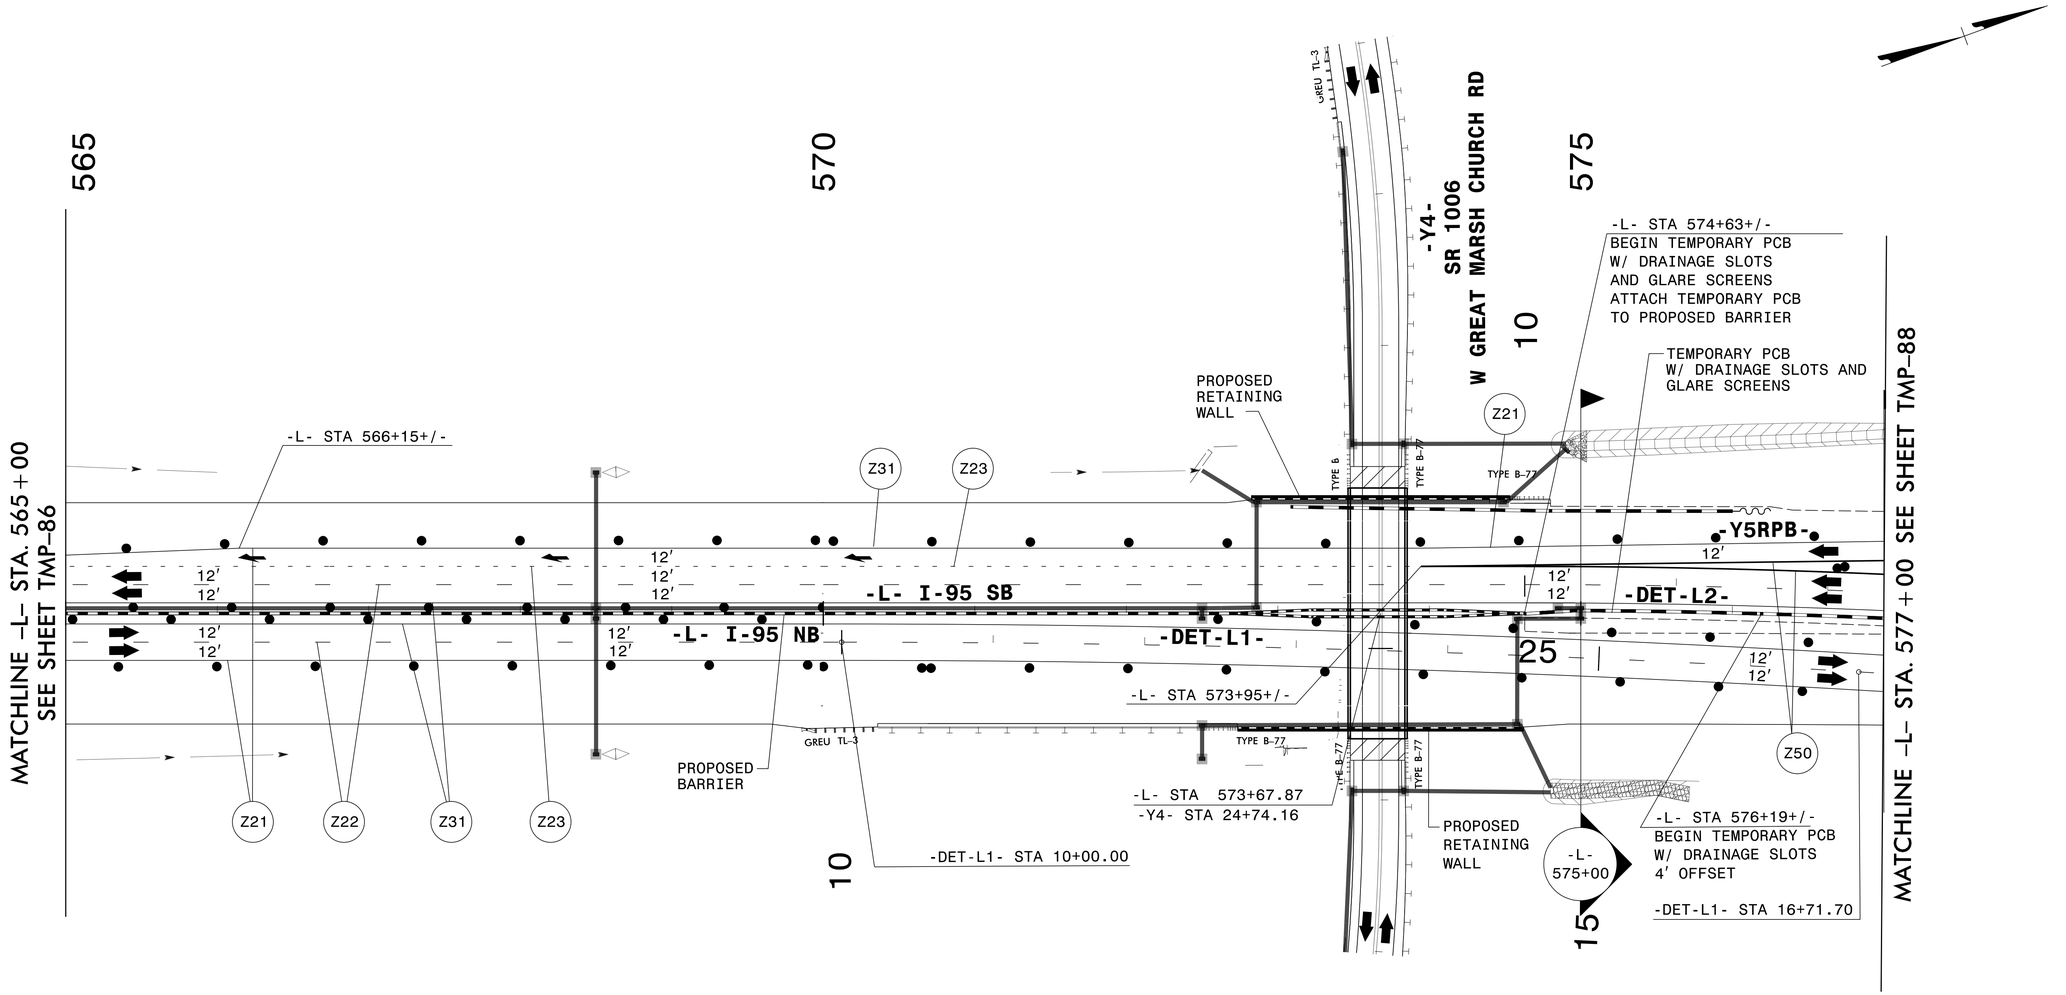

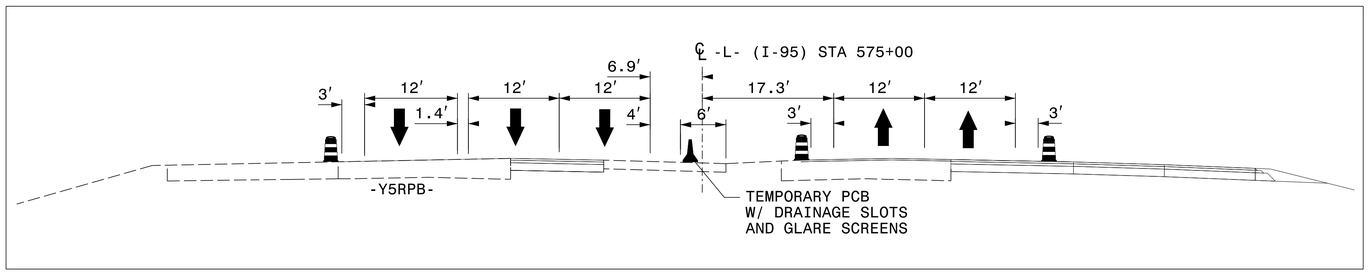

APPROVED: DocuSigned by: Lori D. Stouchko AF5771AA4FFE411...

DATE: 4/29/2022

NORTH CAROLINA PROFESSIONAL SEAL 034437 ENGINEER LORI D STOUCHKO

DOCUMENT NOT CONSIDERED FINAL UNLESS ALL SIGNATURES COMPLETED

DIVISION OF HIGHWAYS · STATE OF NORTH CAROLINA · DEPARTMENT OF TRANSPORTATION · WORK ZONE TRAFFIC CONTROL

SECTION 1

TEMPORARY TRAFFIC CONTROL
PHASE IV

3/29/2022
G:\SOIC0019_NV5_I-5987B\I-5987B\TraffcControl\Tcp\200_4II_I-5987B_TMP-87_Phase IV Step 1_10.dgn
User:ST08227