DocuSign Envelope ID: 4DCFB260-5FC6-4CE7-8A7B-693F83990A42

PROJ. REFERENCE NO.	SHEET NO.
I-5987B	TMP-99

PLANS PREPARED FOR THE NCDOT BY:

MOTT MACDONALD
MOTT MACDONALD I & E, LLC
1101 HAYNES STREET, SUITE 101
RALEIGH, NC 27604
NC LICENSE NO. F-0669

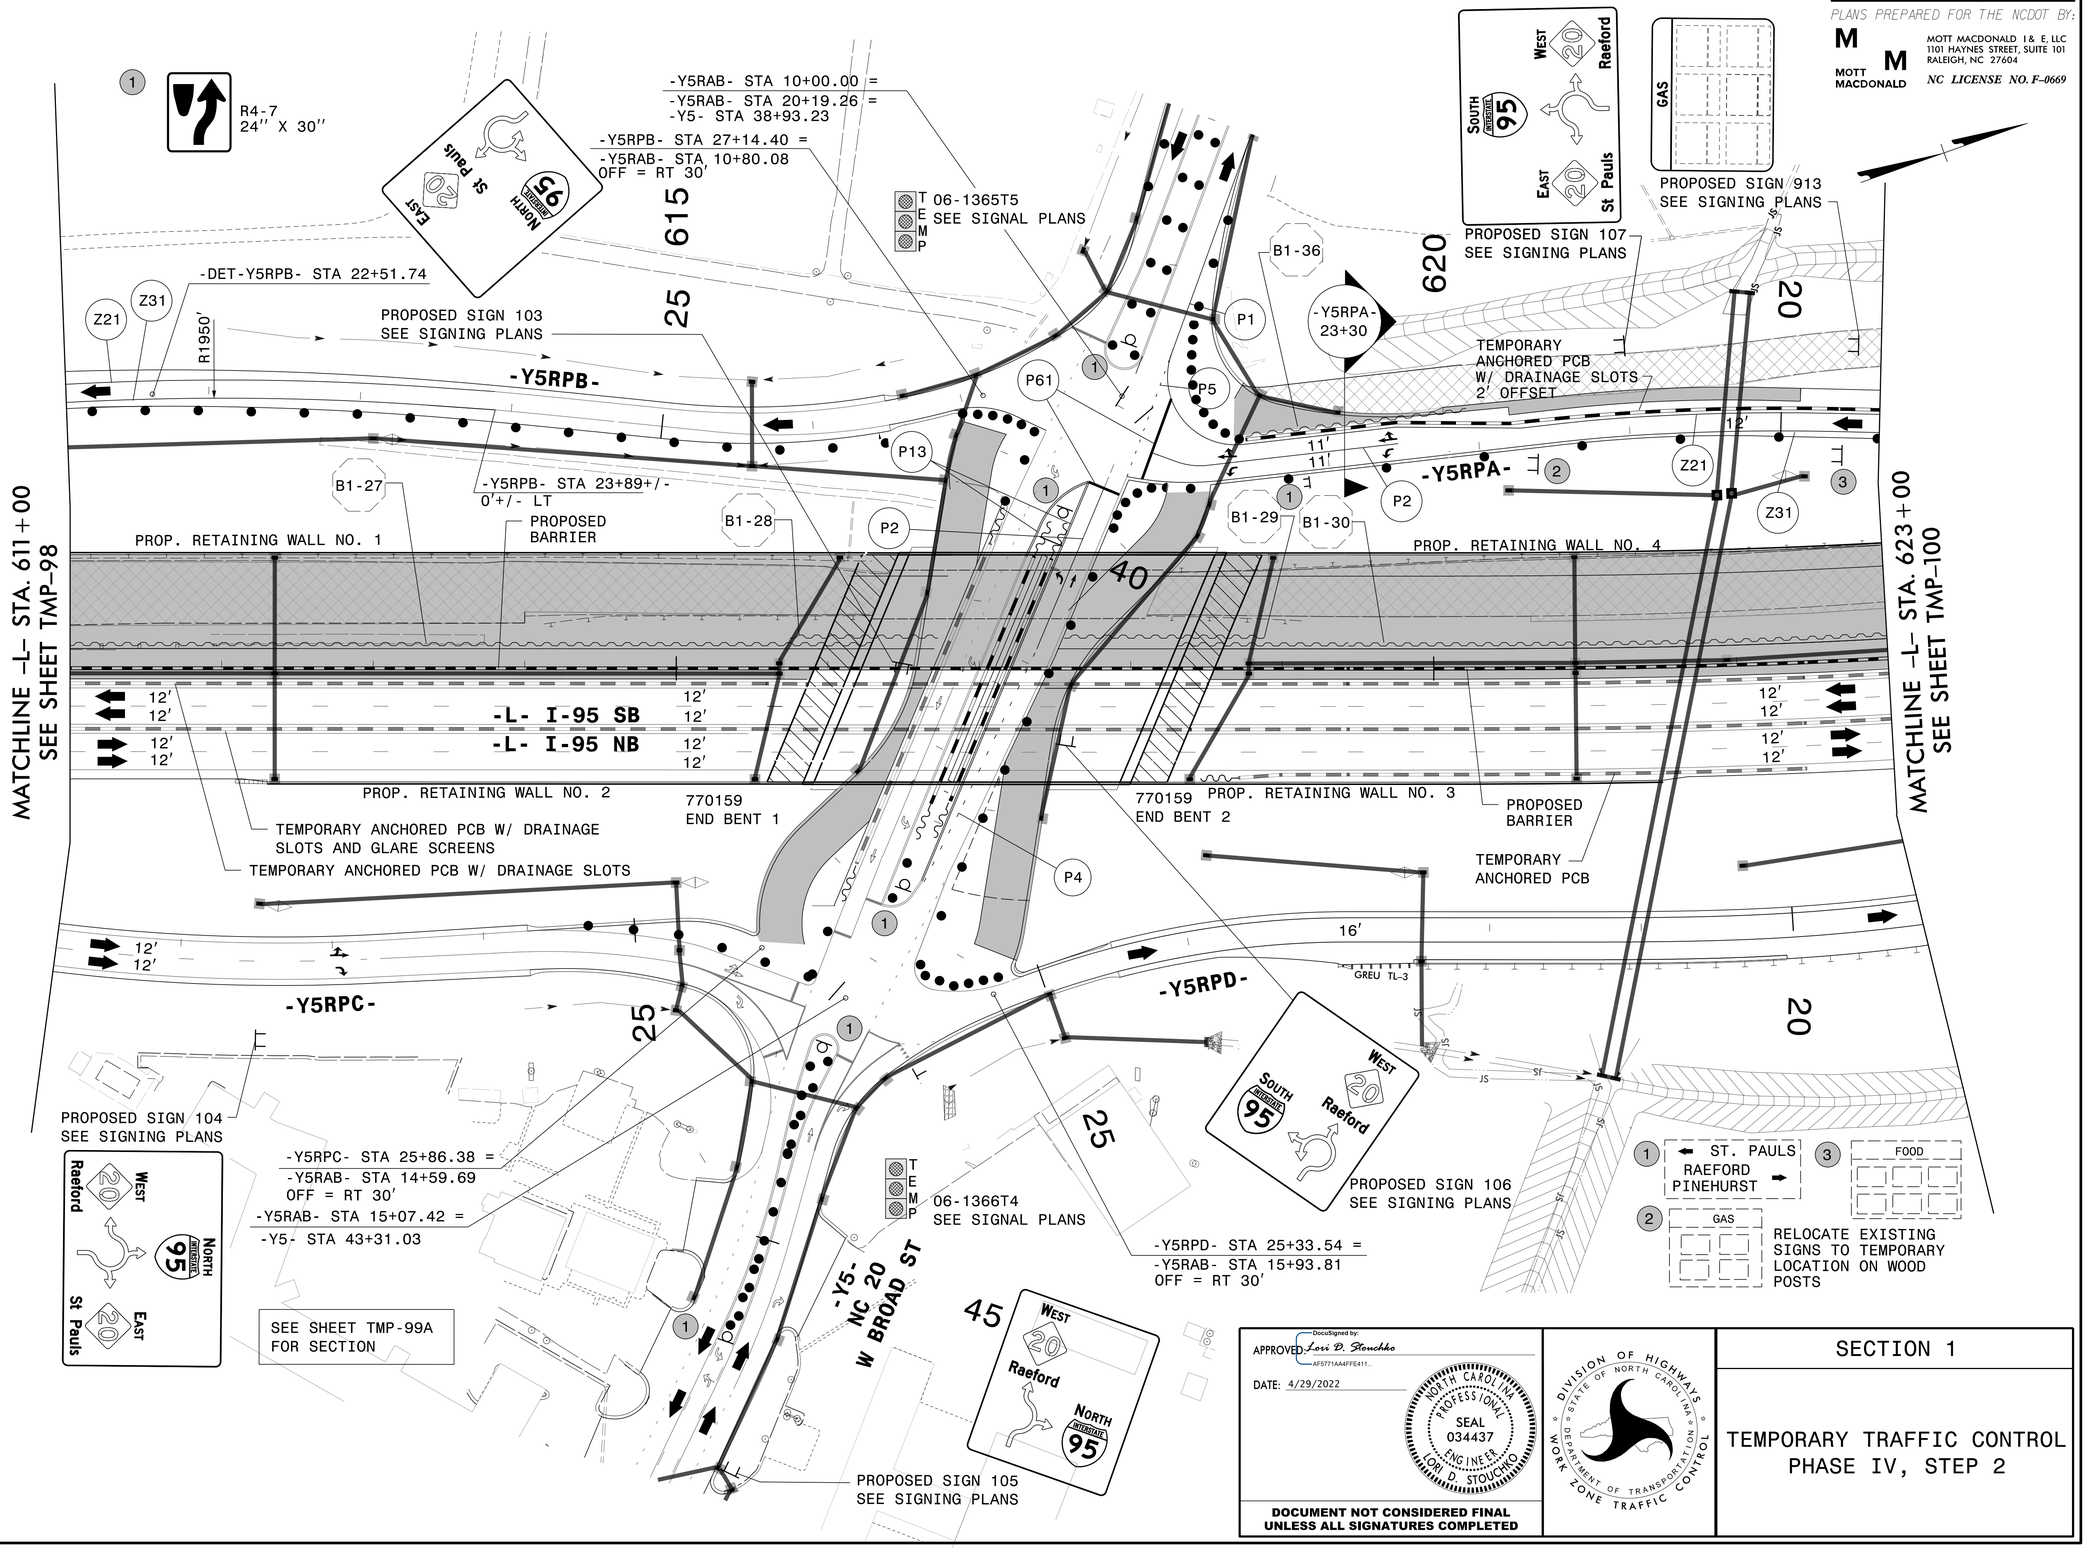

APPROVED: DocuSigned by: Lori D. Stouchko
AF5771AA4FFE411...
DATE: 4/29/2022

NORTH CAROLINA PROFESSIONAL SEAL 034437 ENGINEER LORI D. STOUCHKO

DOCUMENT NOT CONSIDERED FINAL
UNLESS ALL SIGNATURES COMPLETED

DIVISION OF HIGHWAYS
STATE OF NORTH CAROLINA
DEPARTMENT OF TRANSPORTATION
WORK ZONE TRAFFIC CONTROL

SECTION 1

TEMPORARY TRAFFIC CONTROL
PHASE IV, STEP 2

3/29/2022
G:\50110019_NV5_I-5987B\I-5987B\TrafficControl\Tcp\200_46I_I-5987B_TMP-99_Phase IV Step 2_I4.dgn
User:ST086227