DocuSign Envelope ID: A53B3F3C-64FF-4C01-ADE7-E4024878CC06

PROJ. REFERENCE NO.	SHEET NO.
I-5987B	TMP-163

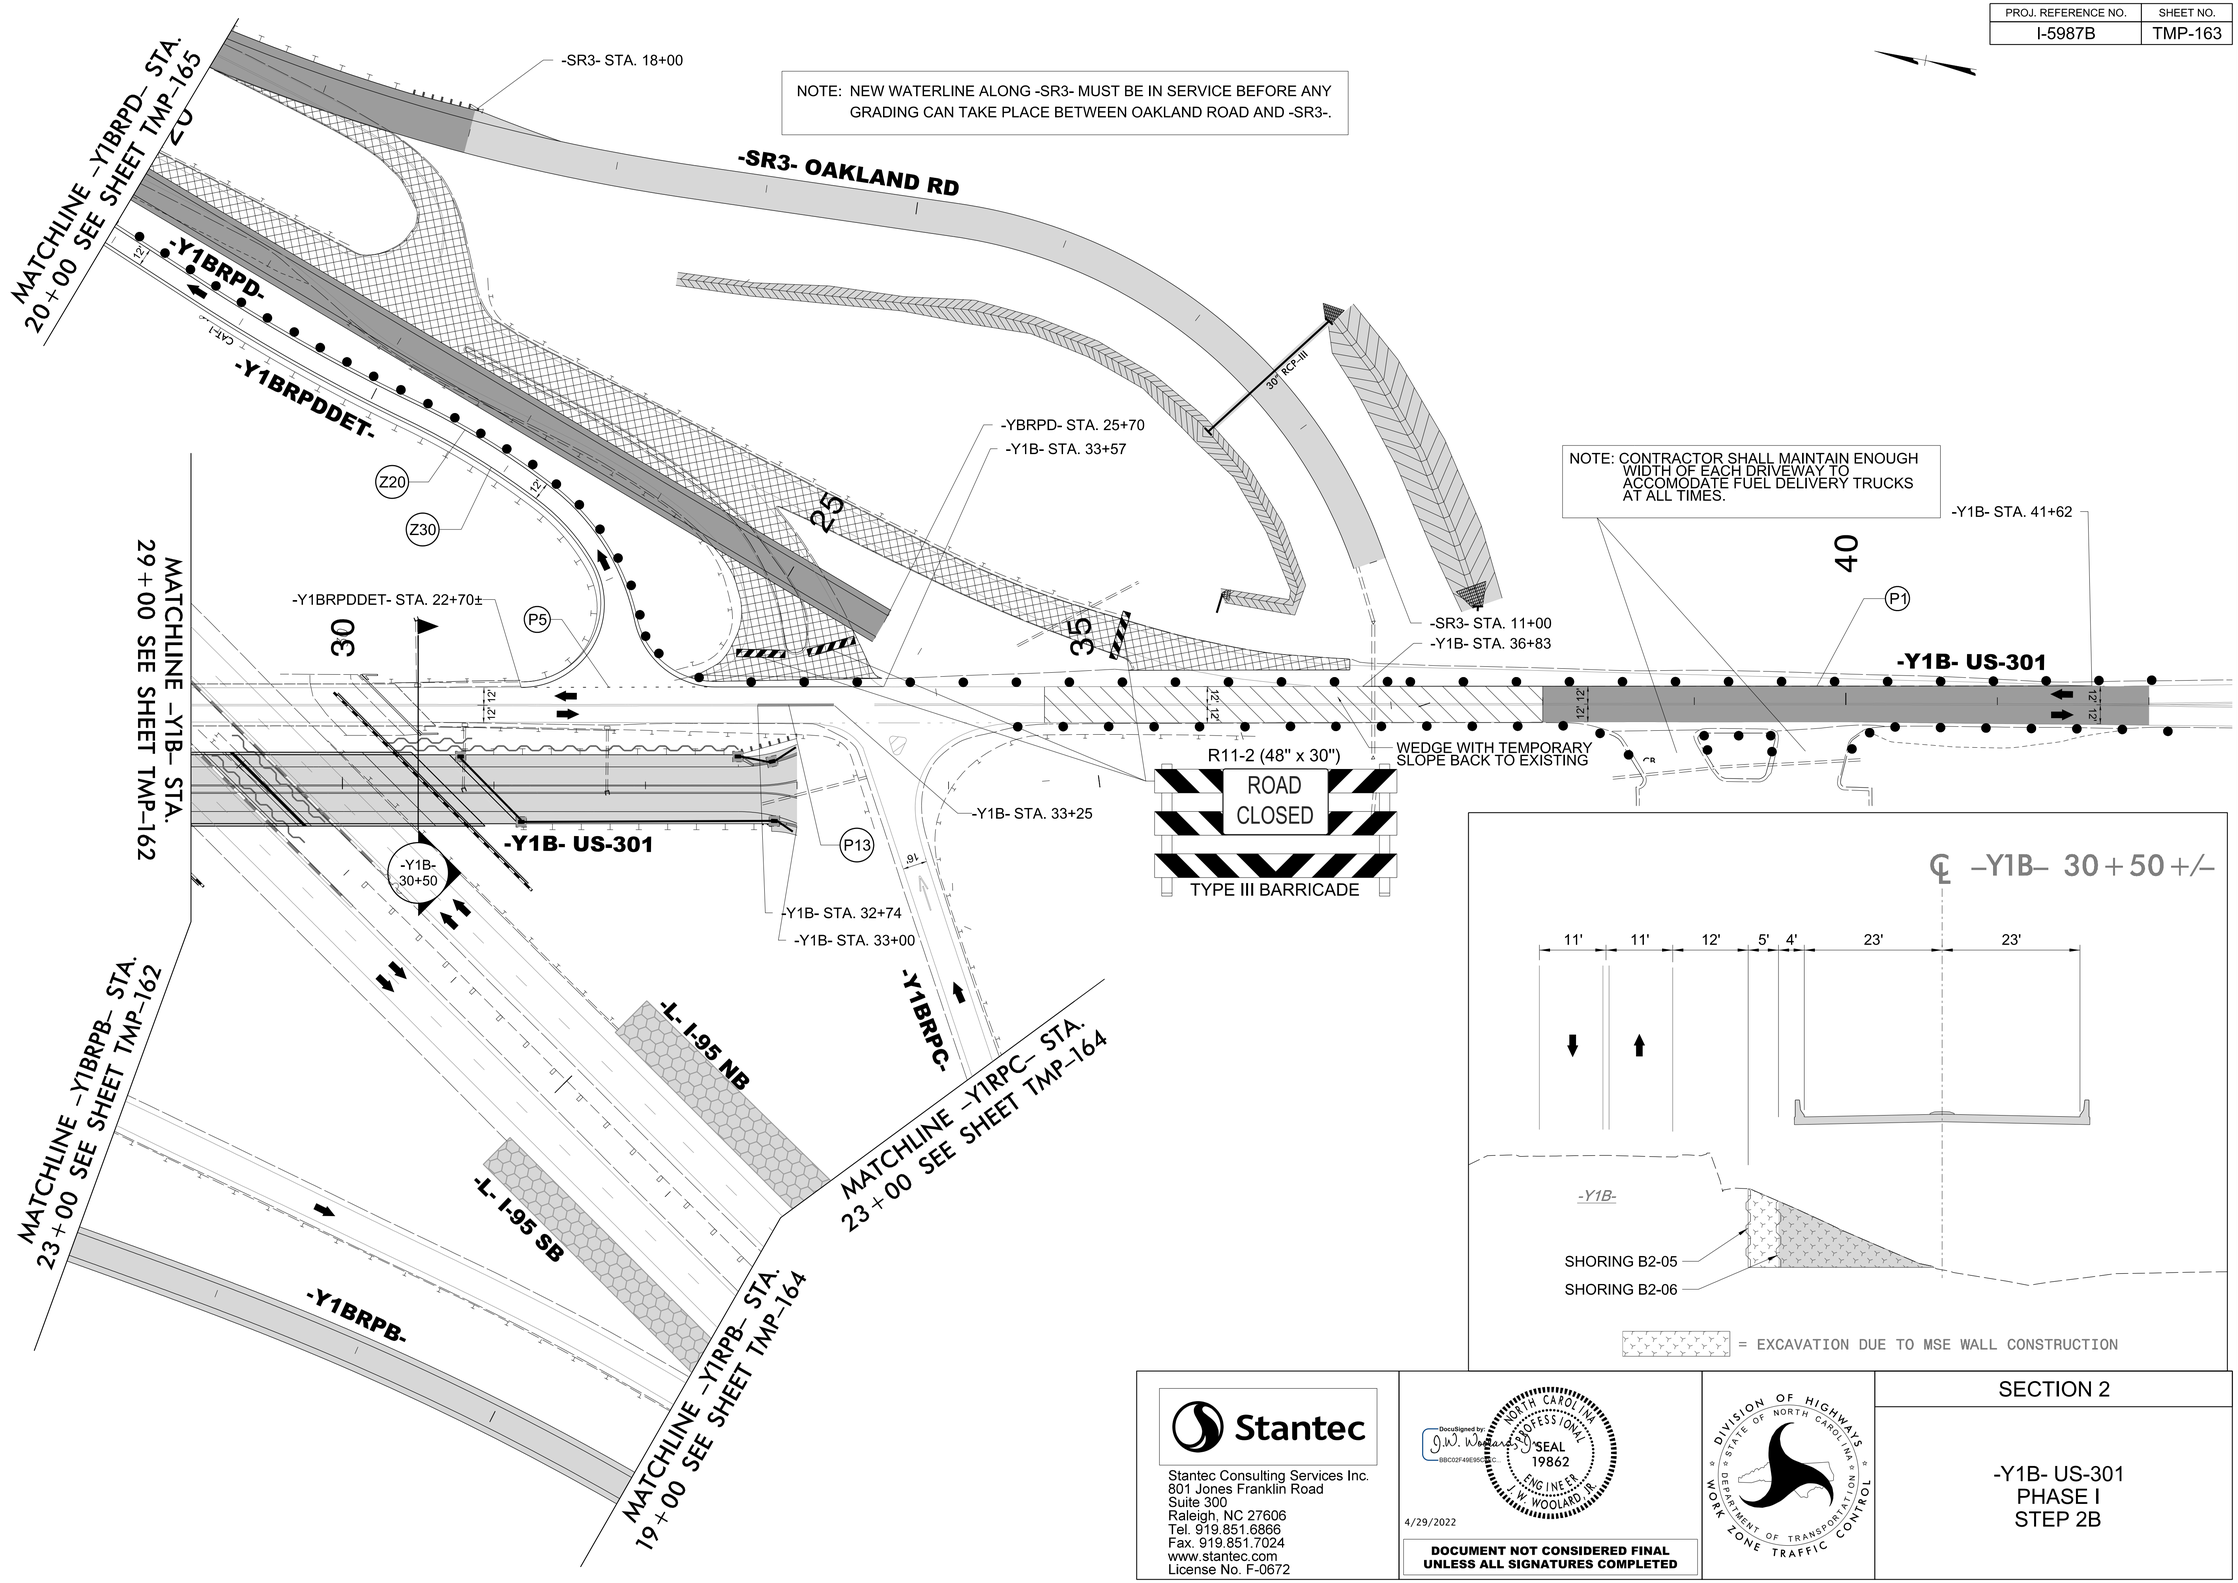

Stantec
Stantec Consulting Services Inc.
801 Jones Franklin Road
Suite 300
Raleigh, NC 27606
Tel. 919.851.6866
Fax. 919.851.7024
www.stantec.com
License No. F-0672

DocuSigned by: J.W. Woolard Jr. BBC02F49E95F4E...
NORTH CAROLINA PROFESSIONAL SEAL 19862 ENGINEER J.W. WOOLARD, JR.
4/29/2022

DOCUMENT NOT CONSIDERED FINAL UNLESS ALL SIGNATURES COMPLETED

DIVISION OF HIGHWAYS · STATE OF NORTH CAROLINA · DEPARTMENT OF TRANSPORTATION · WORK ZONE TRAFFIC CONTROL

SECTION 2

-Y1B- US-301
PHASE I
STEP 2B

3/15/2022
U:\Traffic\Transportation Management Plan\TCP\PLAN SHEETS\I-5987B_TMP_I63_PHASE I_STEP 2B.dgn
angood