DocuSign Envelope ID: 1B08C539-0319-47FD-BA77-D8353B7B0E92

PROJ. REFERENCE NO.	SHEET NO.
I-5987B	TMP-218

B2-35 QUANTITY = 605 SF
TEMPORARY SHORING ON -L-
FROM 708+20+/- (42'LT) TO 708+92+/- (42'LT)
(SEE SHEET TMP-2TS13 FOR
TEMPORARY SHORING NOTES)

B2-33 QUANTITY = 576 SF
TEMPORARY SHORING ON -L-
FROM 708+20+/- (37'LT) TO 708+92+/- (37'LT)
(SEE SHEET TMP-2TS13 FOR
TEMPORARY SHORING NOTES)

ALL CROSS-PIPES ON THIS SHEET ARE INSTALLED IN STAGES BEHIND PCB UNLESS NOTED OTHERWISE.

B2-36 QUANTITY = 605 SF
TEMPORARY SHORING ON -L-
FROM 708+04+/- (42'RT)TO 708+76+/- (42'RT)
(SEE SHEET TMP-2TS13 FOR
TEMPORARY SHORING NOTES)

B2-34 QUANTITY = 576 SF
TEMPORARY SHORING ON -L-
FROM 708+04+/- (37'RT)TO 708+76+/- (37'RT)
(SEE SHEET TMP-2TS13 FOR
TEMPORARY SHORING NOTES)

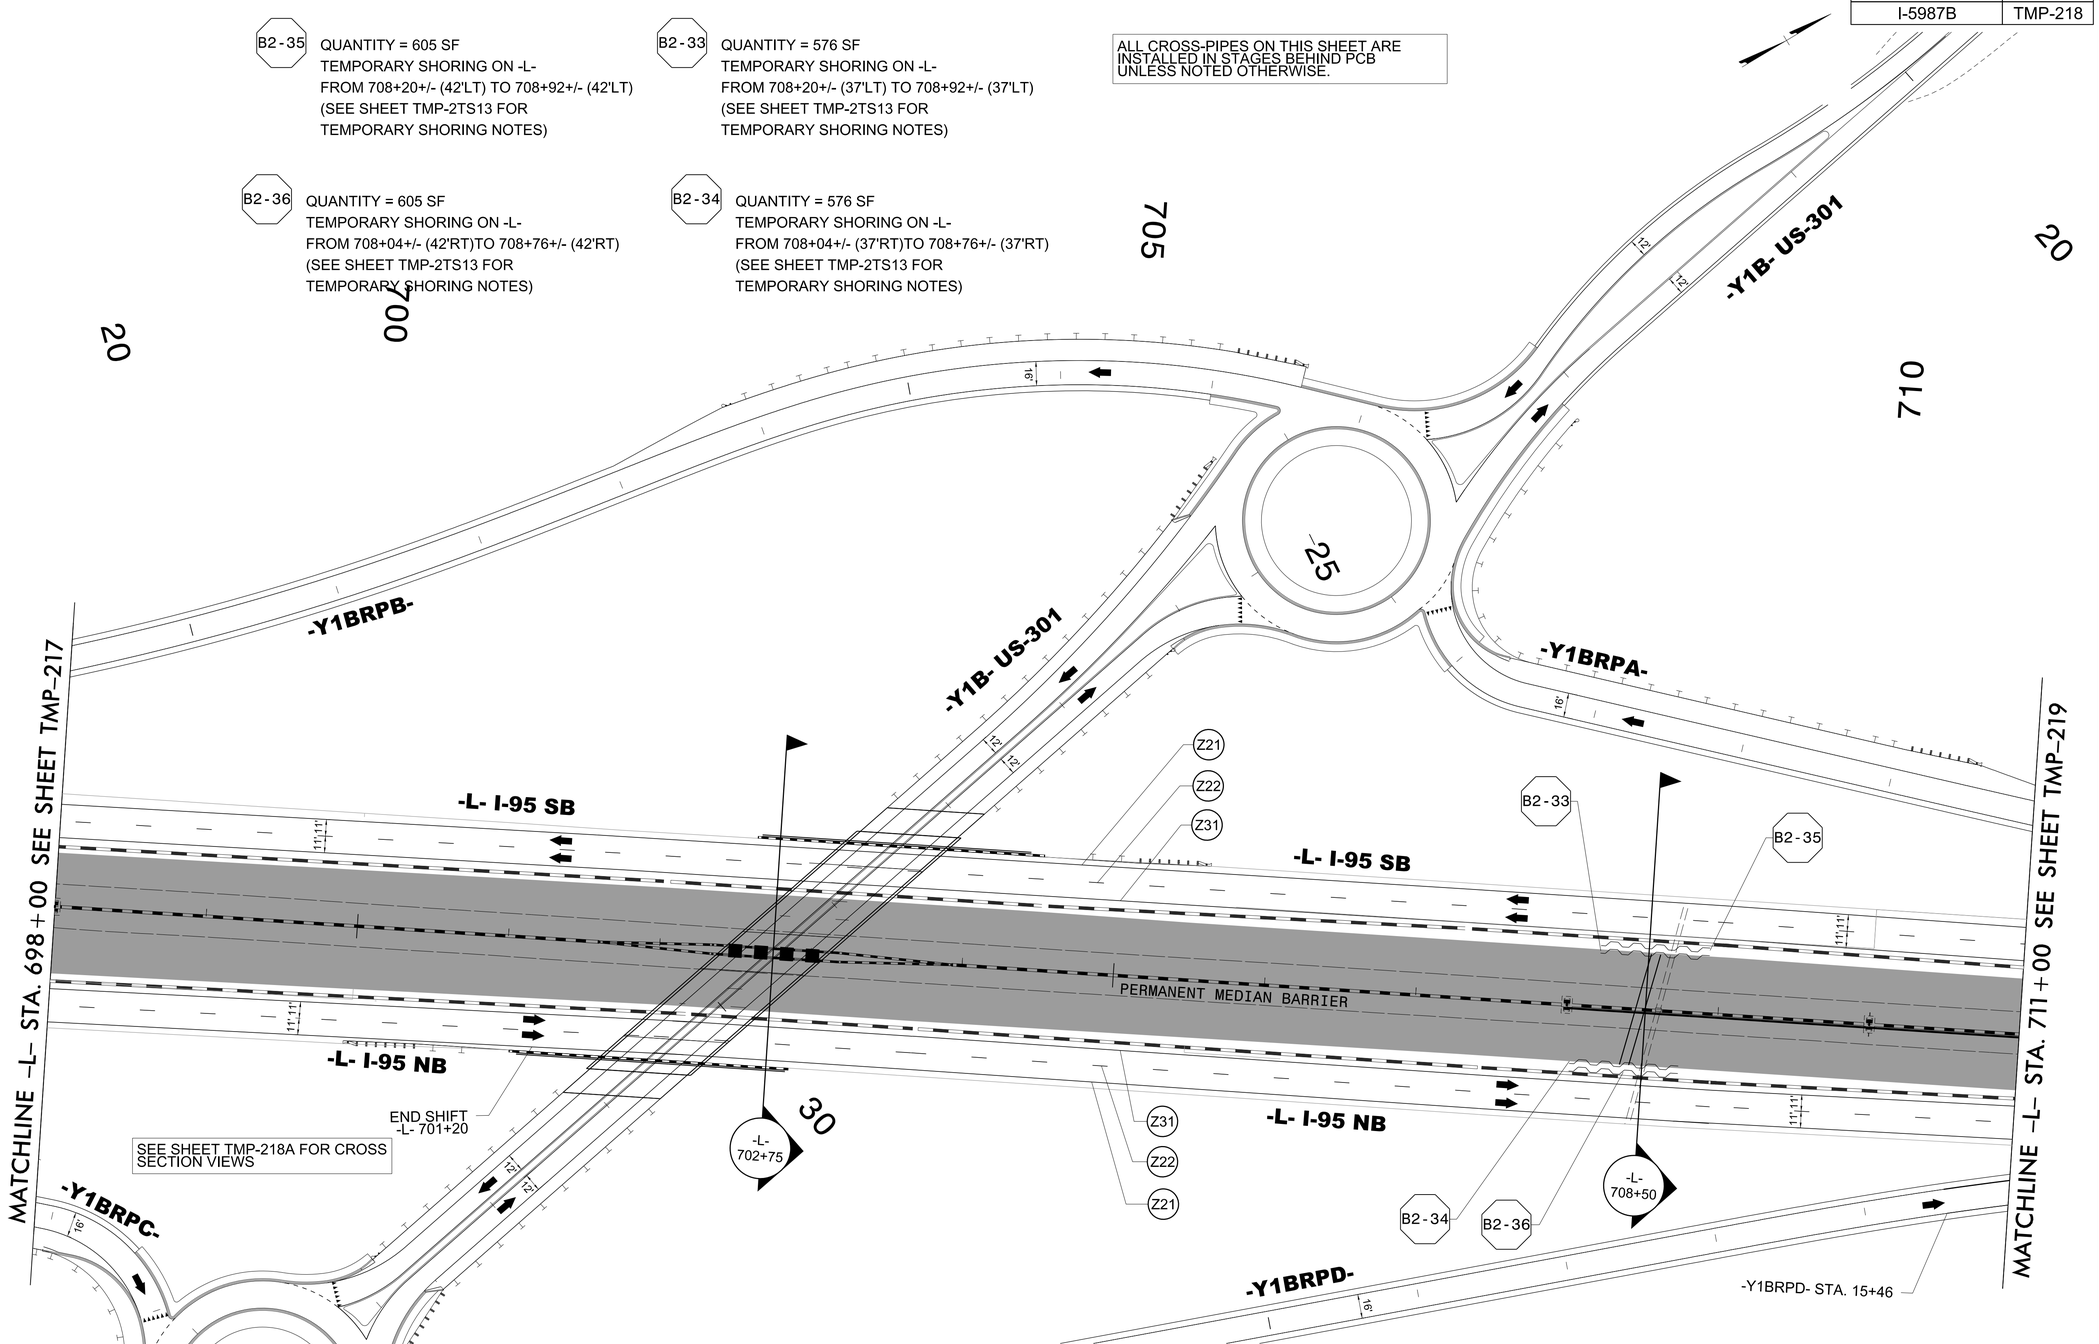

Stantec
Stantec Consulting Services Inc.
801 Jones Franklin Road
Suite 300
Raleigh, NC 27606
Tel. 919.851.6866
Fax. 919.851.7024
www.stantec.com
License No. F-0672

DocuSigned by: J.W. Woolard, Jr. BBC02F49E99E4EC...
NORTH CAROLINA PROFESSIONAL SEAL 19862 ENGINEER J. W. WOOLARD, JR.
4/29/2022

DOCUMENT NOT CONSIDERED FINAL UNLESS ALL SIGNATURES COMPLETED

DIVISION OF HIGHWAYS · STATE OF NORTH CAROLINA · DEPARTMENT OF TRANSPORTATION · WORK ZONE TRAFFIC CONTROL

SECTION 2

-L- I-95
PHASE II

4/19/2022
U:\Traffic\Transportation Management Plan\TCP\PLAN SHEETS\I-5987B_TMP_2B_PHASE 2.dgn
angood