DocuSign Envelope ID: 3B5AE6AE-8AEF-409A-B0F7-7A2B0DBEA9A6

03/29/22
pw:\\sdmsmith-az02-pw.bentley.com:PW_PLI\Documents\117240\258788\10 Transportation\04 Client Folder Structure\I-5987B\Traffic\Signing\CADD\I-5987B_sign_12.dgn
User:PERSIANIK

MATCHLINE –L– STA. 650+00.00 SEE SHEET SIGN–11

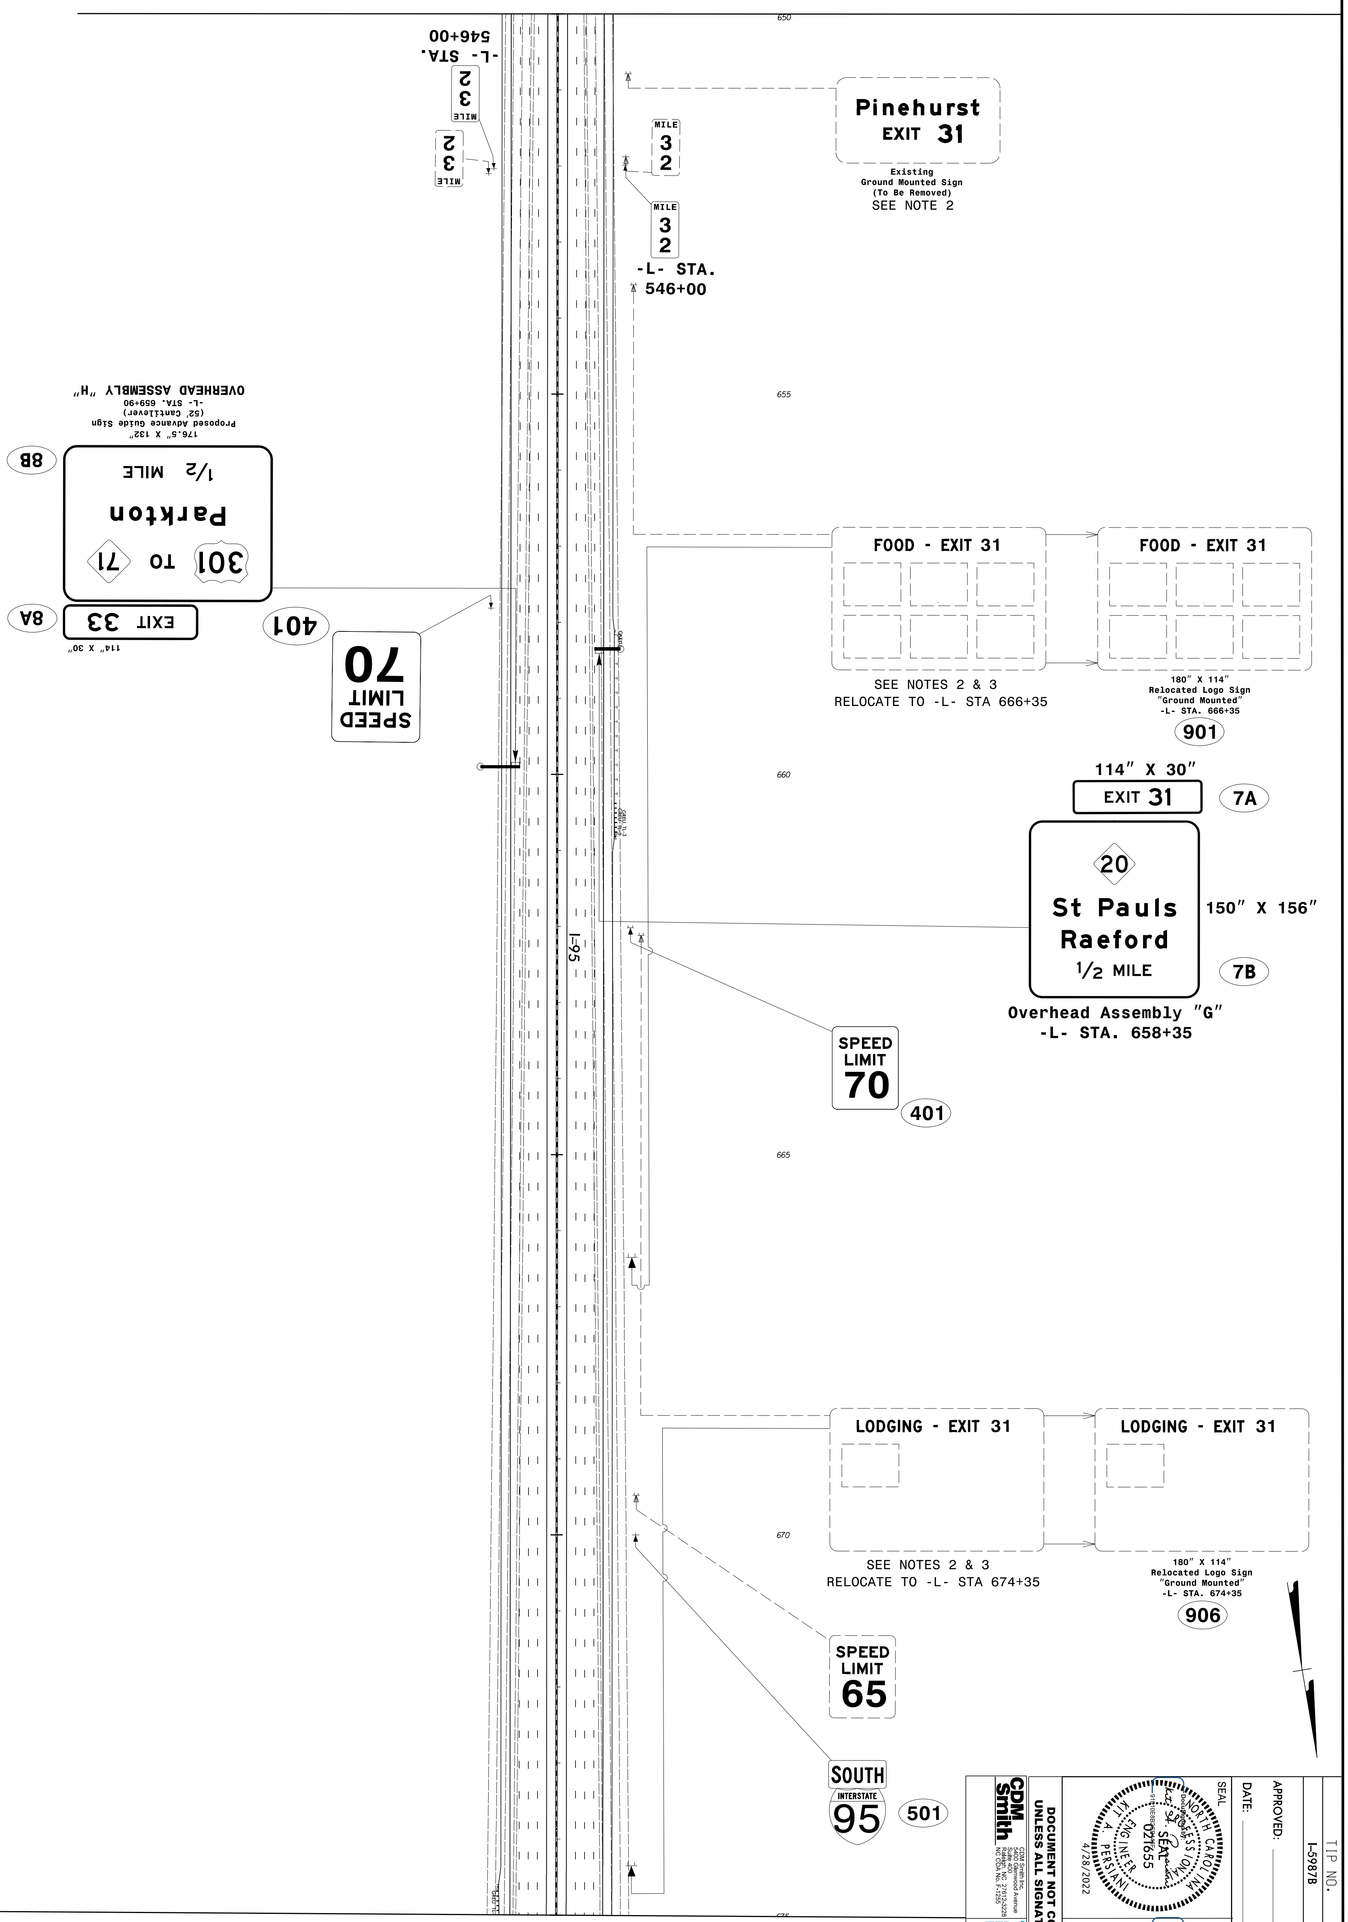

MATCHLINE –L– STA. 675+00.00 SEE SHEET SIGN–13

SEE PROJECT NOTE 1 FOR ALL EXISTING SIGN SYSTEMS THIS SHEET UNLESS OTHERWISE NOTED

EXISTING & PROPOSED SIGNS

CDM Smith
CDM Smith Inc.
Suite 400
Raleigh, North Carolina 27609
NC FIRM No. P-1253

TGS ENGINEERS
700 W. MORGAN STREET
SUITE 200
RALEIGH, NC 27603
PH: (919) 714-9999
CORP. LICENSE NO.: C-0273

DOCUMENT NOT CONSIDERED FINAL UNLESS ALL SIGNATURES COMPLETED

SEAL
NORTH CAROLINA PROFESSIONAL ENGINEER SEAL 027655 LITAO PERSIANI 4/28/2022
NORTH CAROLINA PROFESSIONAL ENGINEER SEAL 028392 JAMES T. MCLESTER 4/28/2022

APPROVED:
DATE:

TIP NO. I-5987B
SHEET NO. SIGN-12