PROJECT REFERENCE NO.	SHEET NO.
I-5987B	UO-5
THIS SHEET CORRESPONDS TO RDY-08	

NAD 83/2011

UTILITIES BY OTHERS

ALL PROPOSED UTILITY WORK SHOWN ON THIS SHEET WILL BE DONE BY OTHERS. NO PAYMENT WILL BE MADE TO THE CONTRACTOR FOR PROPOSED UTILITY WORK SHOWN ON THIS SHEET.

Wooten
120 North Boylan Avenue • Raleigh, NC 27603-1423
(919) 828-0531 • thewootencompany.com
License Number: F-0115

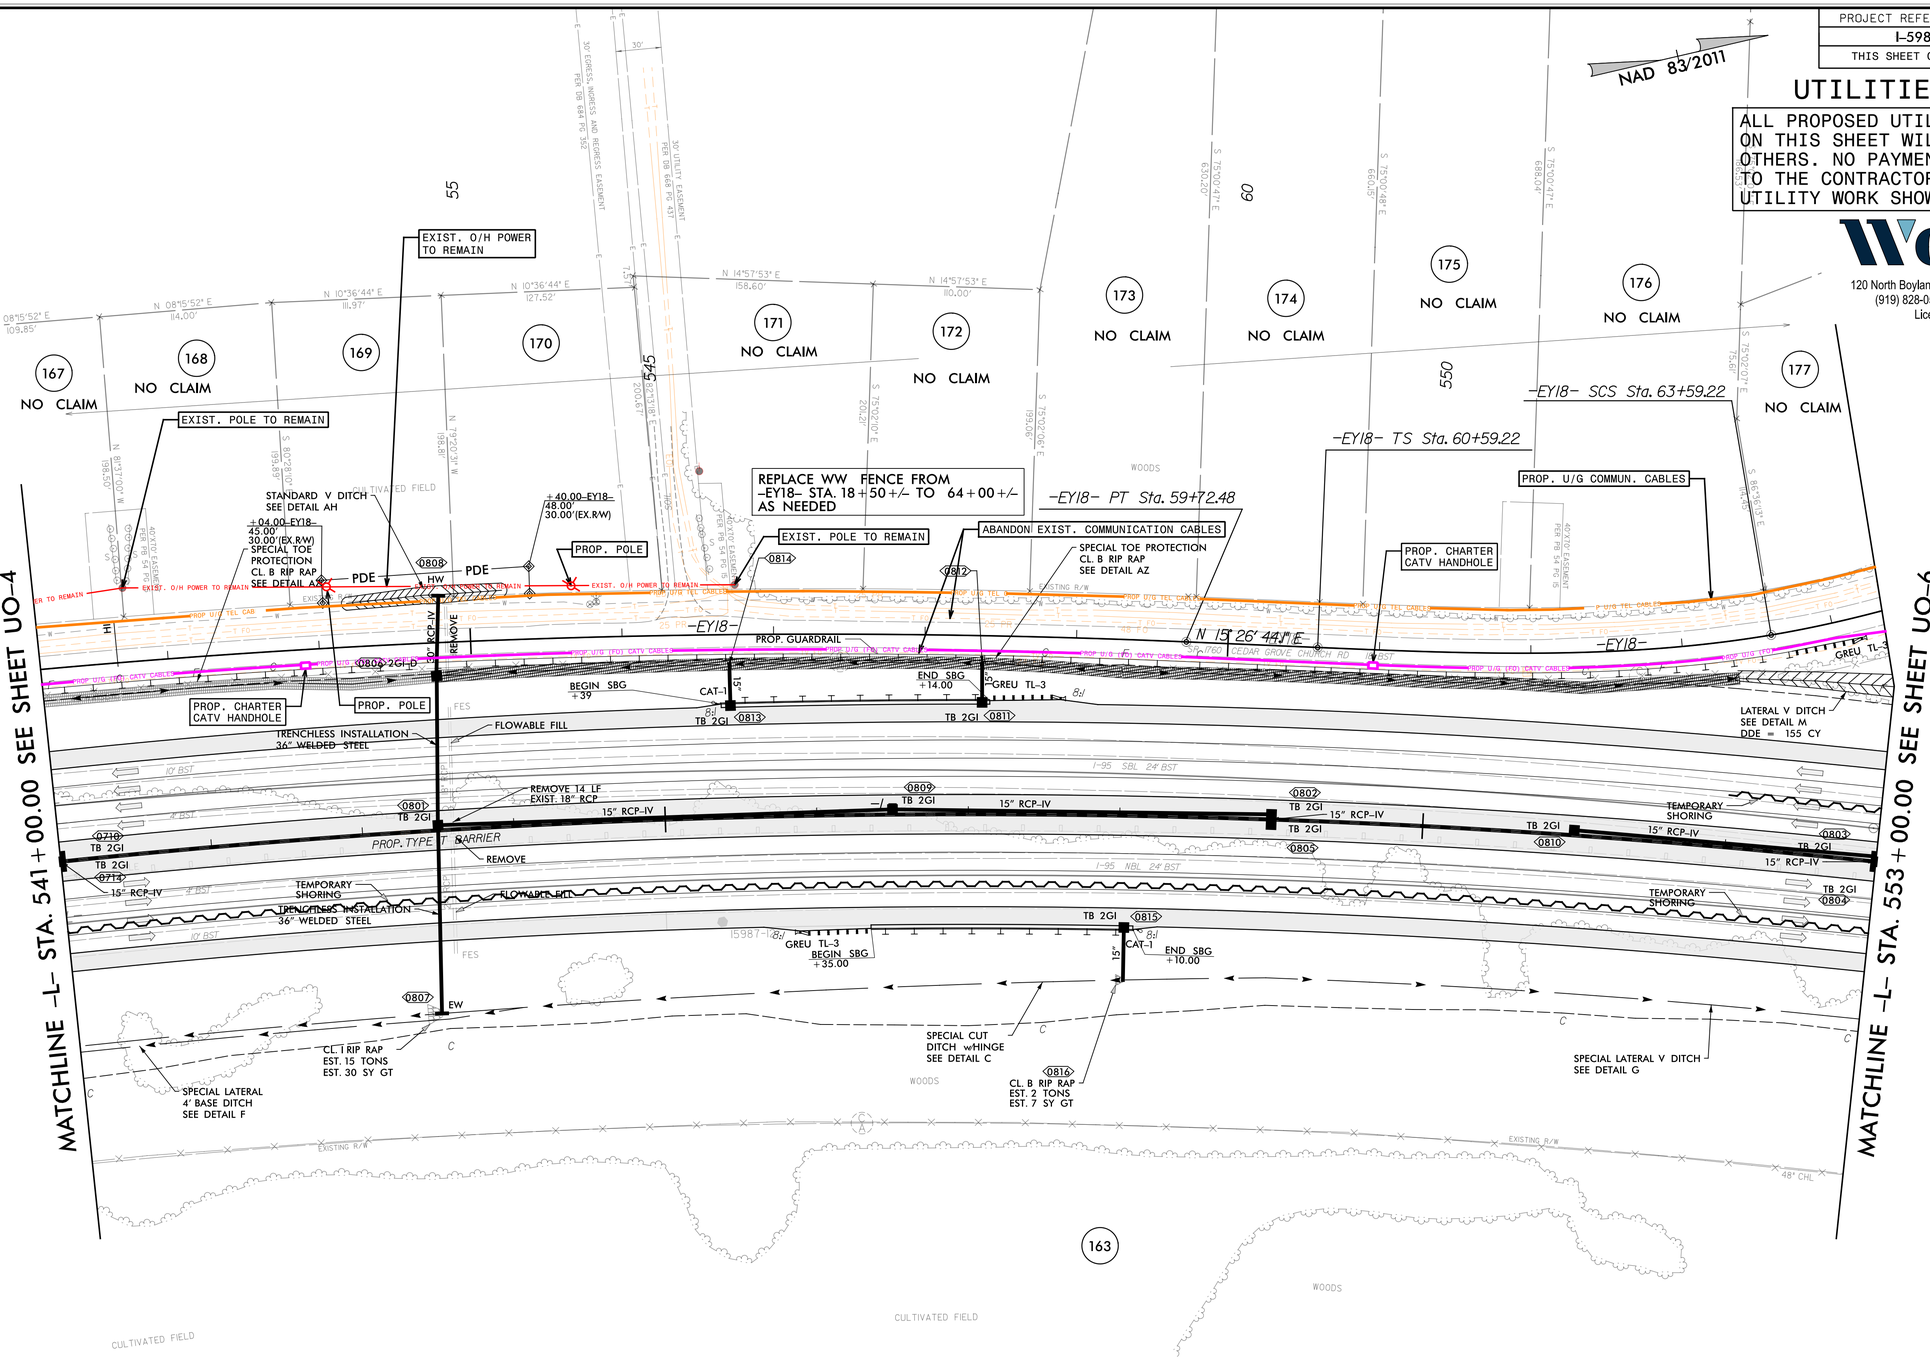

LEGEND

PROPOSED PAVED SHOULDER

FOR -L- PROFILE SEE SHEET 52
FOR -EY18- PROFILE SEE SHEET 104
FOR DITCH DETAILS, SEE SHEETS 2D-1 THRU 2D-3

5/14/99

75-3386\A-I-5987B_RobesonCo_I-95_CADD\I-5987B_rdy_ut1_Ub0.dgn
5:50:32 PM
I-5987B_RobesonCo_I-95
bpriz