PROJECT REFERENCE NO.	SHEET NO.
I-5987B	UO-9
THIS SHEET CORRESPONDS TO RDY-14	

NAD 83/2011

UTILITIES BY OTHERS

ALL PROPOSED UTILITY WORK SHOWN ON THIS SHEET WILL BE DONE BY OTHERS. NO PAYMENT WILL BE MADE TO THE CONTRACTOR FOR PROPOSED UTILITY WORK SHOWN ON THIS SHEET.

Wooten
120 North Boylan Avenue • Raleigh, NC 27603-1423
(919) 828-0531 • thewootencompany.com
License Number: F-0115

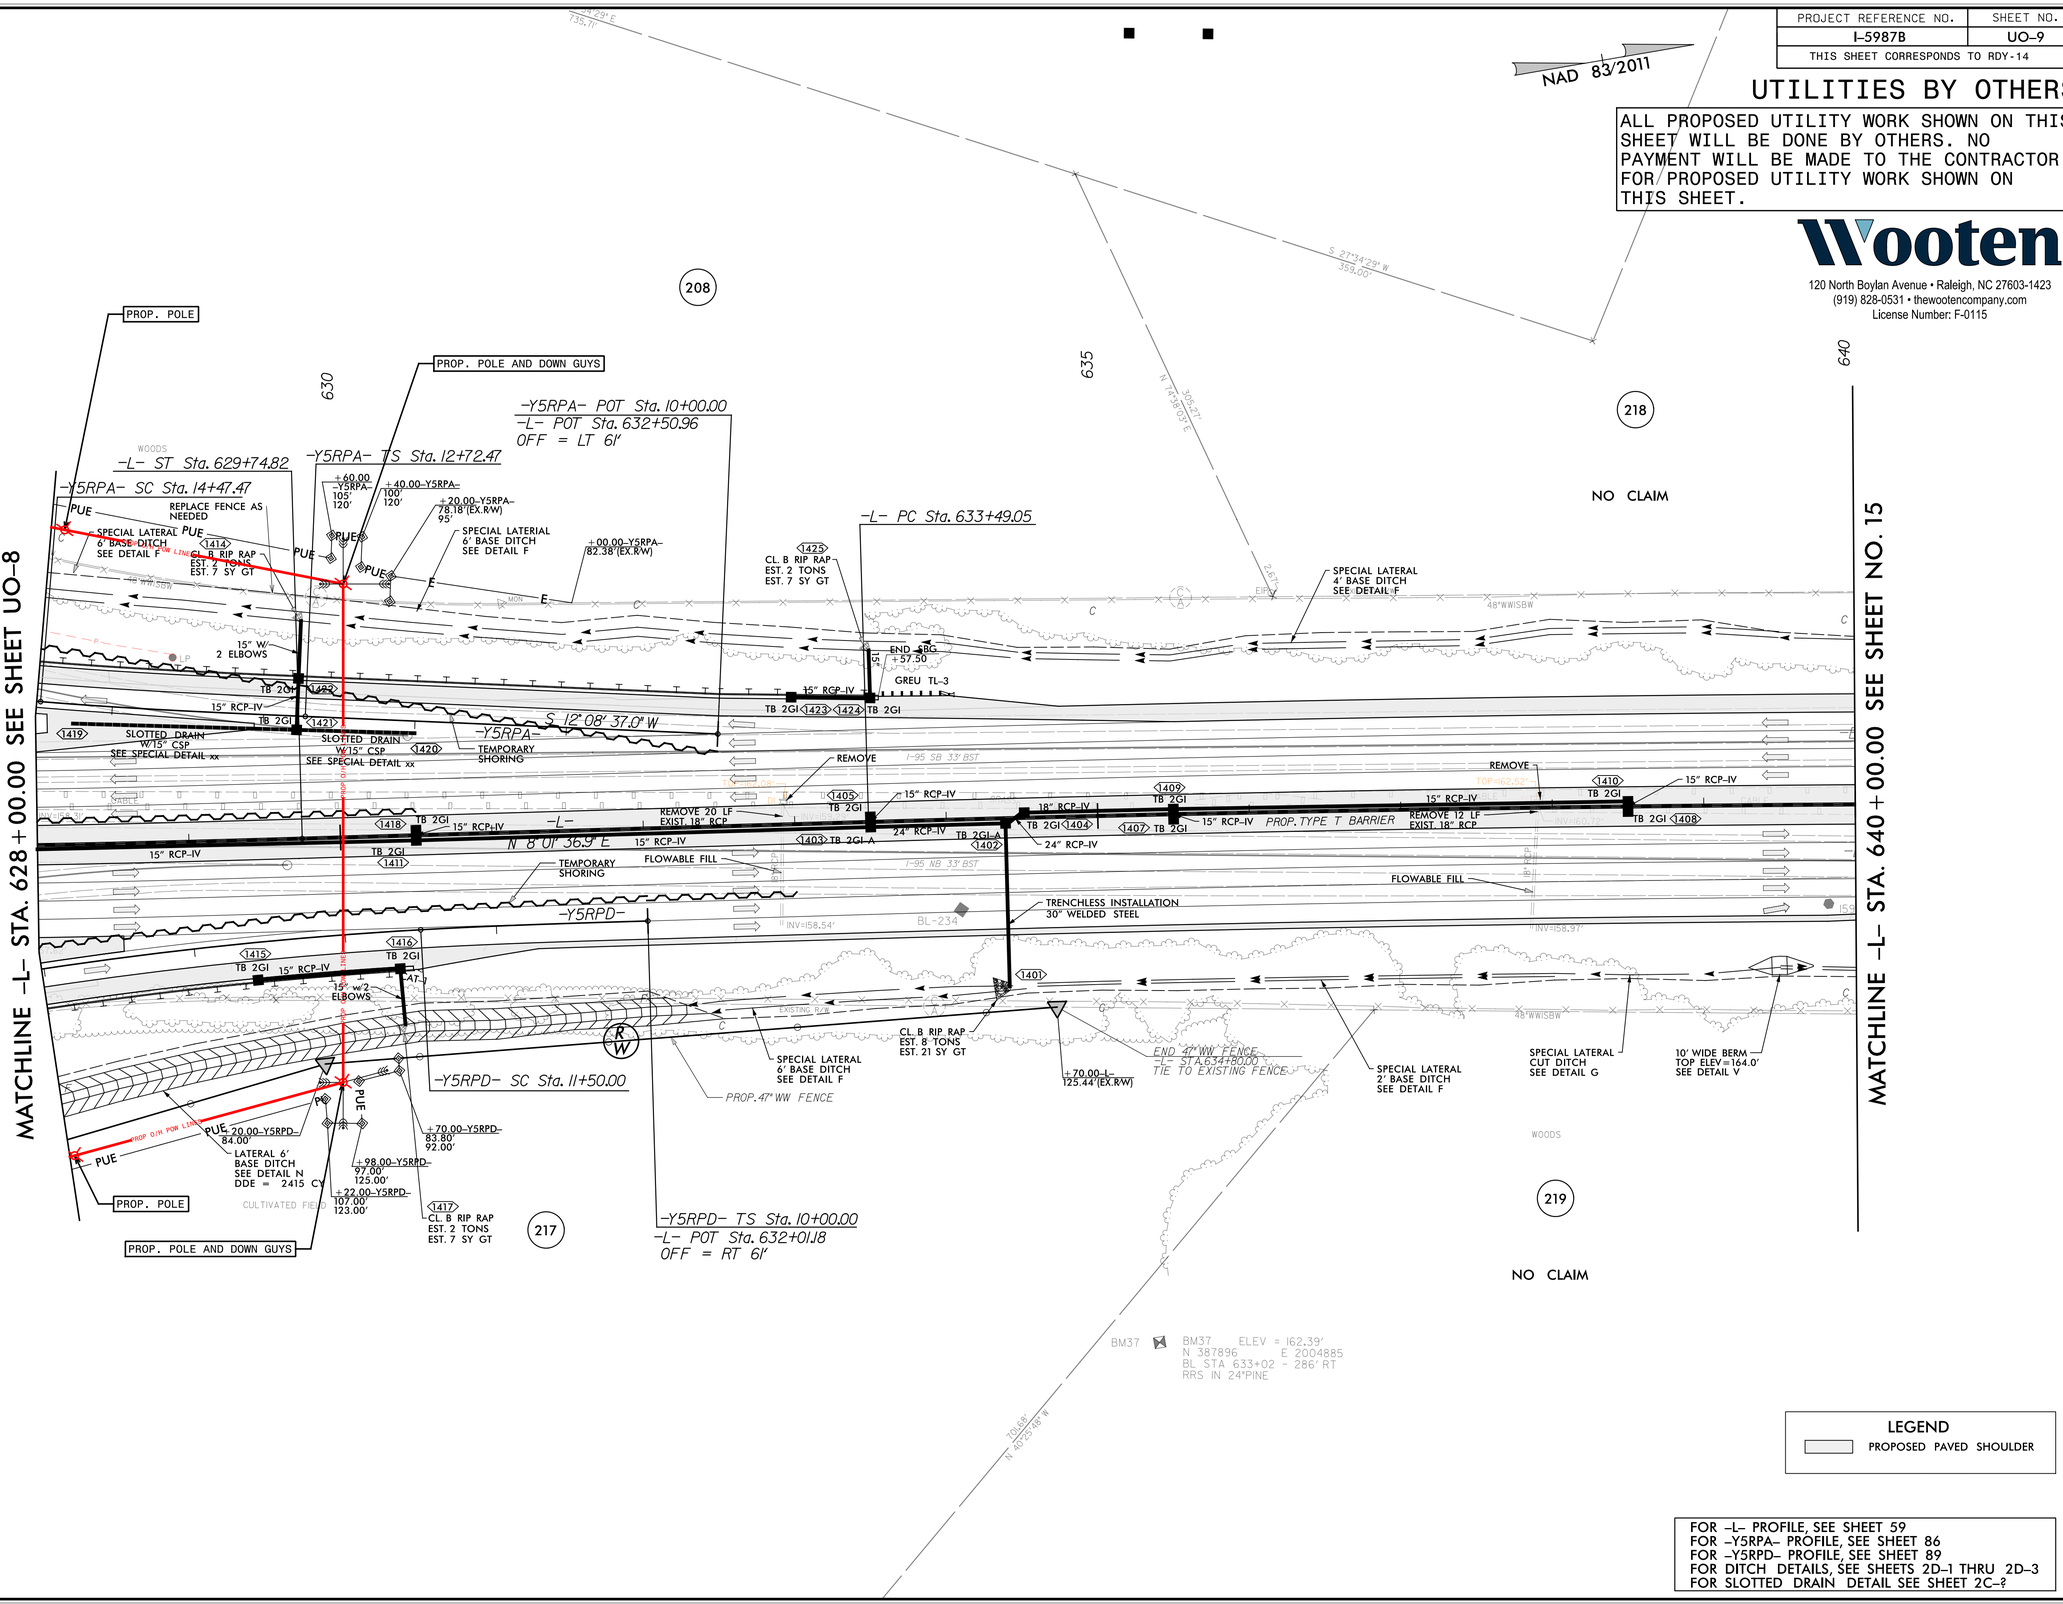

FOR -L- PROFILE, SEE SHEET 59
FOR -Y5RPA- PROFILE, SEE SHEET 86
FOR -Y5RPD- PROFILE, SEE SHEET 89
FOR DITCH DETAILS, SEE SHEETS 2D-1 THRU 2D-3
FOR SLOTTED DRAIN DETAIL SEE SHEET 2C-?

5/14/99
75-3386\A-I-5987B_RobesonCo_I-95_CADD\I-5987B_rdy_ut1_Ub0.dgn
3:06:16 PM
jparris