DocuSign Envelope ID: 8B9D7C66-0EB9-44C8-B305-62EE7BA2C531




## SECTION ALONG -Y4-

(+) 3.5976% (~) 4.1432%

PVI STA 24+90.00
EL. 188.84
VC 1.180'

VERTICAL CURVE DATA -Y4-

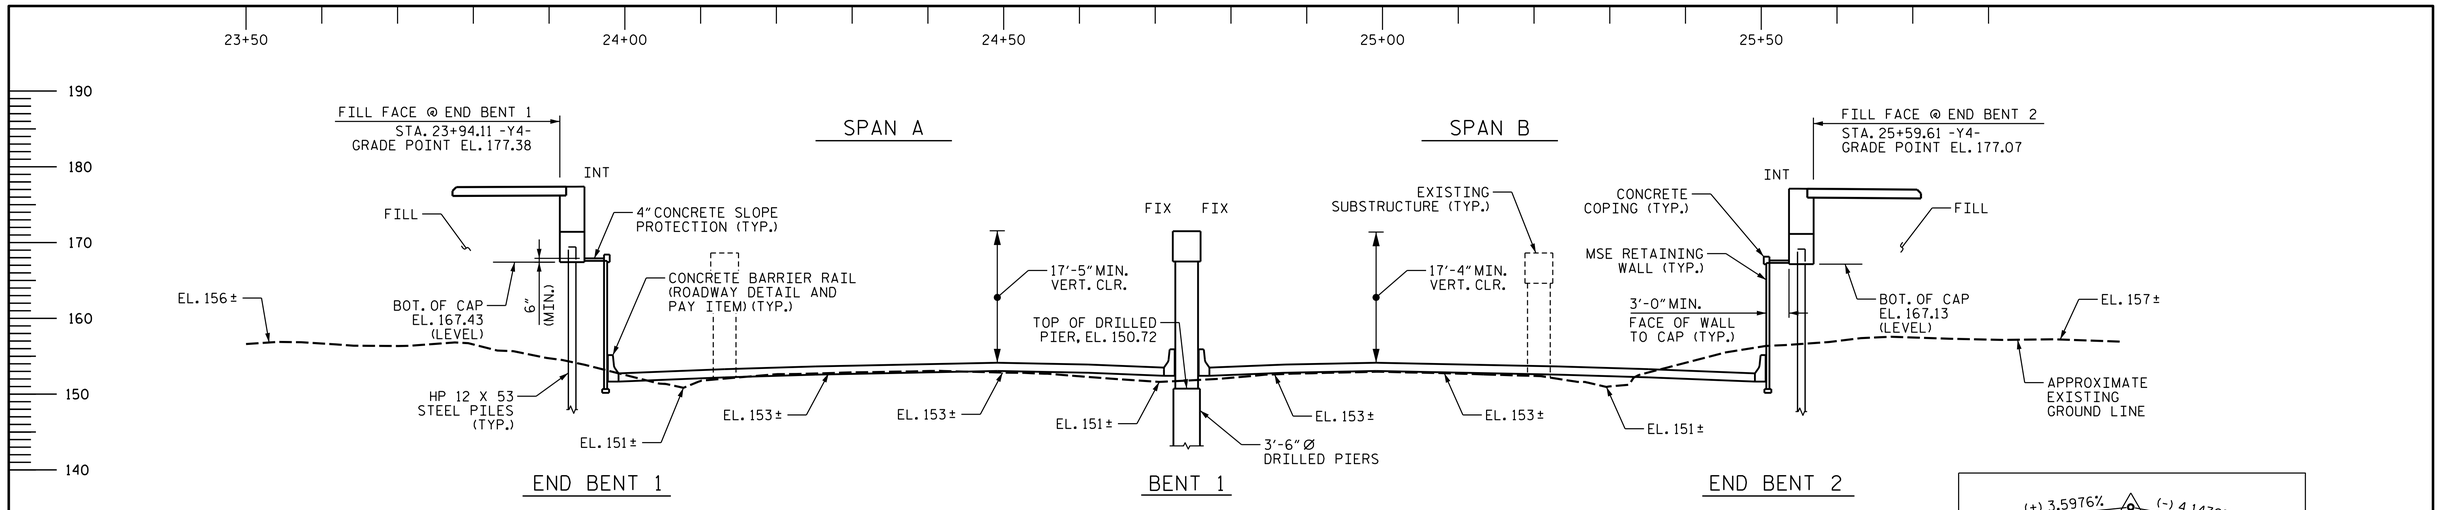


## PLAN

FOUNDATIONS NOT SHOWN FOR CLARITY

PROJECT NO. I-5987B

ROBESON COUNTY

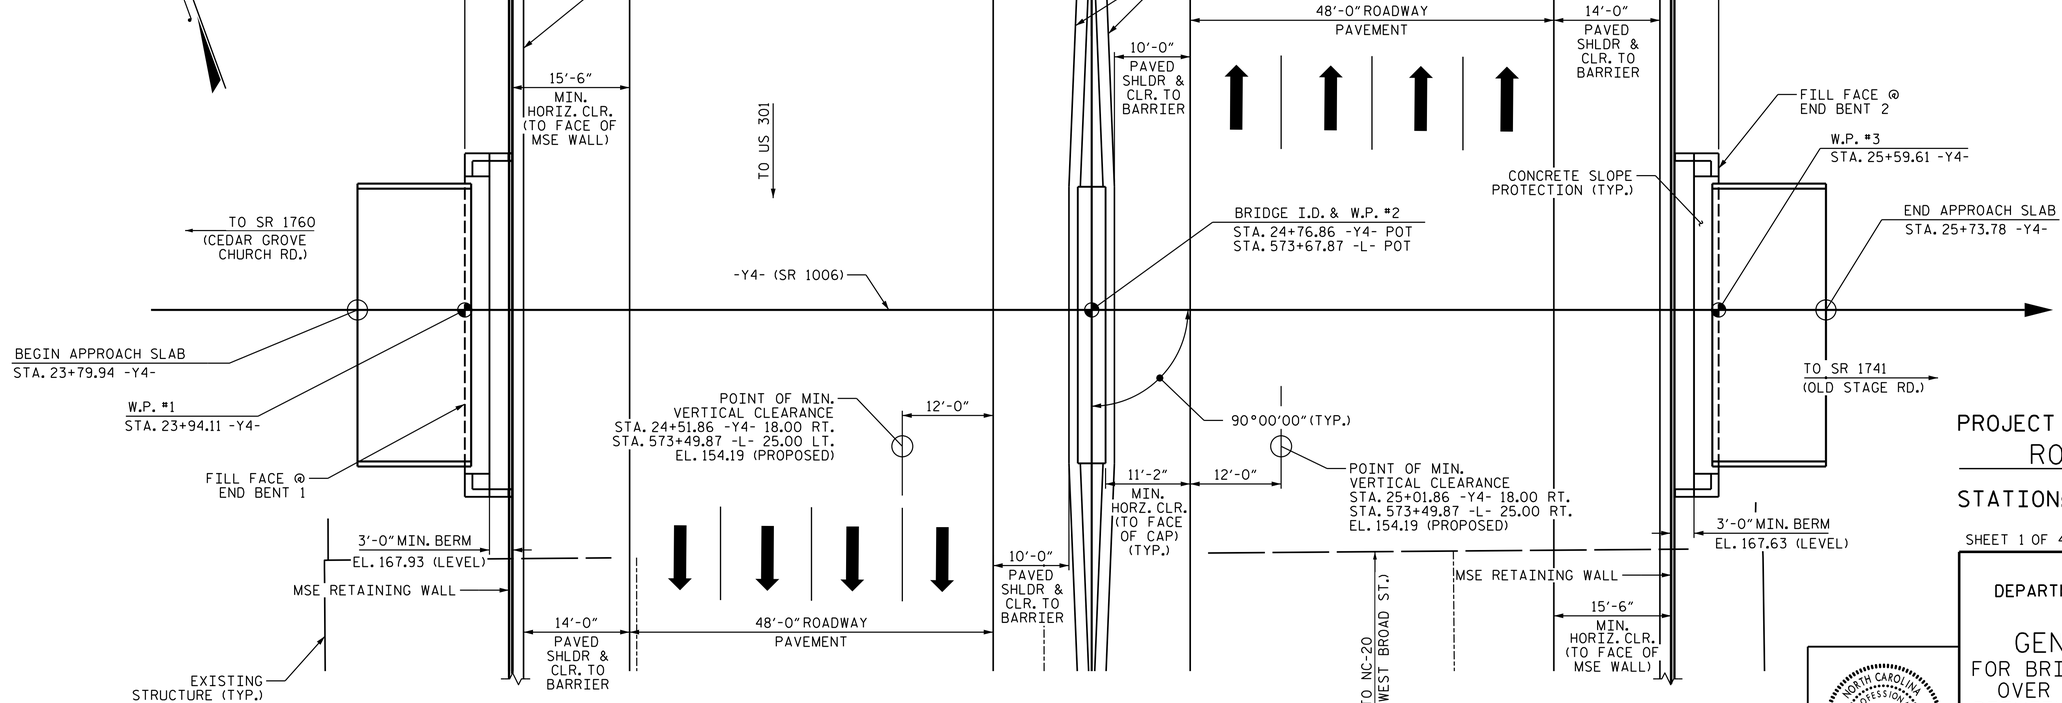STATION: 24+76.86 -Y4- POT
573+67.87 -L- POT

SHEET 1 OF 4 REPLACES BRIDGE NO. 770154

STATE OF NORTH CAROLINA
DEPARTMENT OF TRANSPORTATION
RALEIGH

# GENERAL DRAWING
FOR BRIDGE ON -Y4- (SR 1006)
OVER -L- (INTERSTATE 95)
BETWEEN SR 1760 AND SR 1741

| REVISIONS | | | | | | SHEET NO. |
|---|---|---|---|---|---|---|
| NO. | BY: | DATE: | NO. | BY: | DATE: | S4-1 |
| 1 | | | 3 | | | TOTAL SHEETS |
| 2 | | | 4 | | | 29 |

DRAWN BY: R. L. DICKE DATE: 08-2021
CHECKED BY: J. M. ROBINSON DATE: 11-2021
DESIGN ENGINEER OF RECORD: J. T. WILLIAMS DATE: 11-2021

DOCUMENT NOT CONSIDERED FINAL UNLESS ALL SIGNATURES COMPLETED

PLANS PREPARED BY:
MOTT MACDONALD
PO Box 700
Fuquay-Varina, NC 27526
(919) 552-2253
www.mottmac.com
LICENSE NO. F-0669

NORTH CAROLINA PROFESSIONAL ENGINEER SEAL 043301 JONATHAN T. WILLIAMS

DocuSigned by: Jonathan T. Williams
CF883488SD82449...
21 March 2022

w:\157077 G:\50110019\1.NV5.I-5987B\I-5987B\Structures\Plans\I-5987B.SMU.GD1.770154.DGN 3/18/2022 10:52:23 AM