DocuSign Envelope ID: 8B9D7C66-0EB9-44C8-B305-62EE7BA2C531

NOTES:

FOR NOTES, SEE SHEET 1 OF 3.

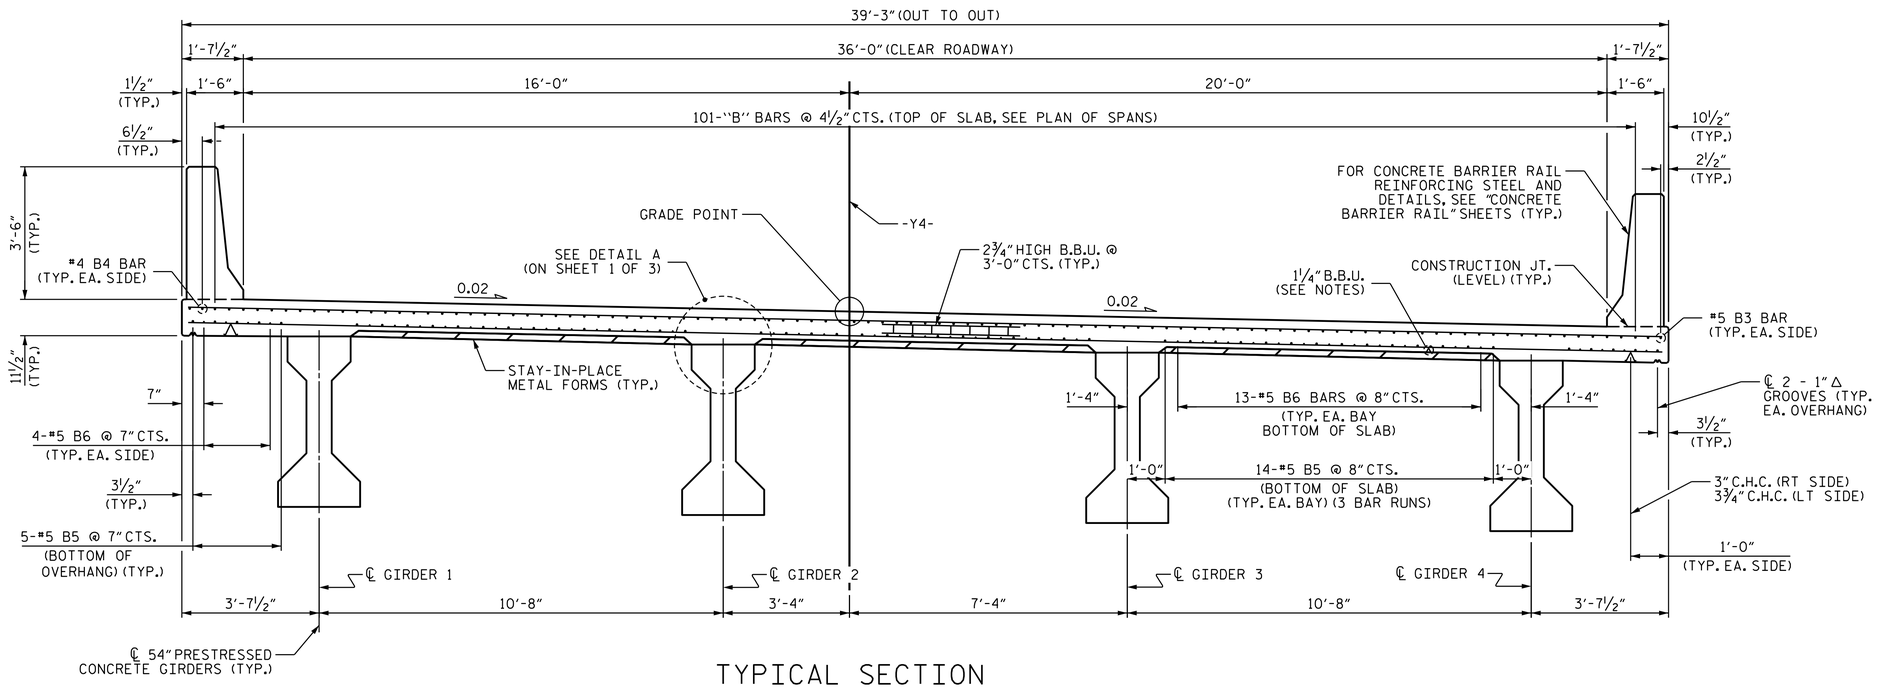

TYPICAL SECTION

(SHOWING LINK SLAB SECTION @ BENT)

PROJECT NO. I-5987B

ROBESON COUNTY

STATION: 24+76.86 -Y4-

SHEET 2 OF 3

STATE OF NORTH CAROLINA
DEPARTMENT OF TRANSPORTATION
RALEIGH

SUPERSTRUCTURE

TYPICAL SECTION

DOCUMENT NOT CONSIDERED FINAL UNLESS ALL SIGNATURES COMPLETED

PLANS PREPARED BY:
MOTT MACDONALD
PO Box 700
Fuquay-Varina, NC 27526
(919) 552-2253
www.mottmac.com
LICENSE NO. F-0669

NORTH CAROLINA PROFESSIONAL SEAL 043301 ENGINEER JONATHAN T. WILLIAMS

DocuSigned by: Jonathan T. Williams
CF8834B85D82449...
21 March 2022

REVISIONS								SHEET NO.
NO.	BY:	DATE:	NO.	BY:	DATE:			S4-7
1			3					TOTAL SHEETS
2			4					29

DRAWN BY: R. L. DICKE DATE: 06-2021
CHECKED BY: J. T. WILLIAMS DATE: 07-2021
DESIGN ENGINEER OF RECORD: J. T. WILLIAMS DATE: 07-2021

w:\57077
G:\50110\00191_NV5_I-5987B\I-5987B\Structures\Plans\I-5987B_SMU_TS_770154.dgn
3/18/2022 10:52:31 AM