DocuSign Envelope ID: 8B9D7C66-0EB9-44C8-B305-62EE7BA2C531

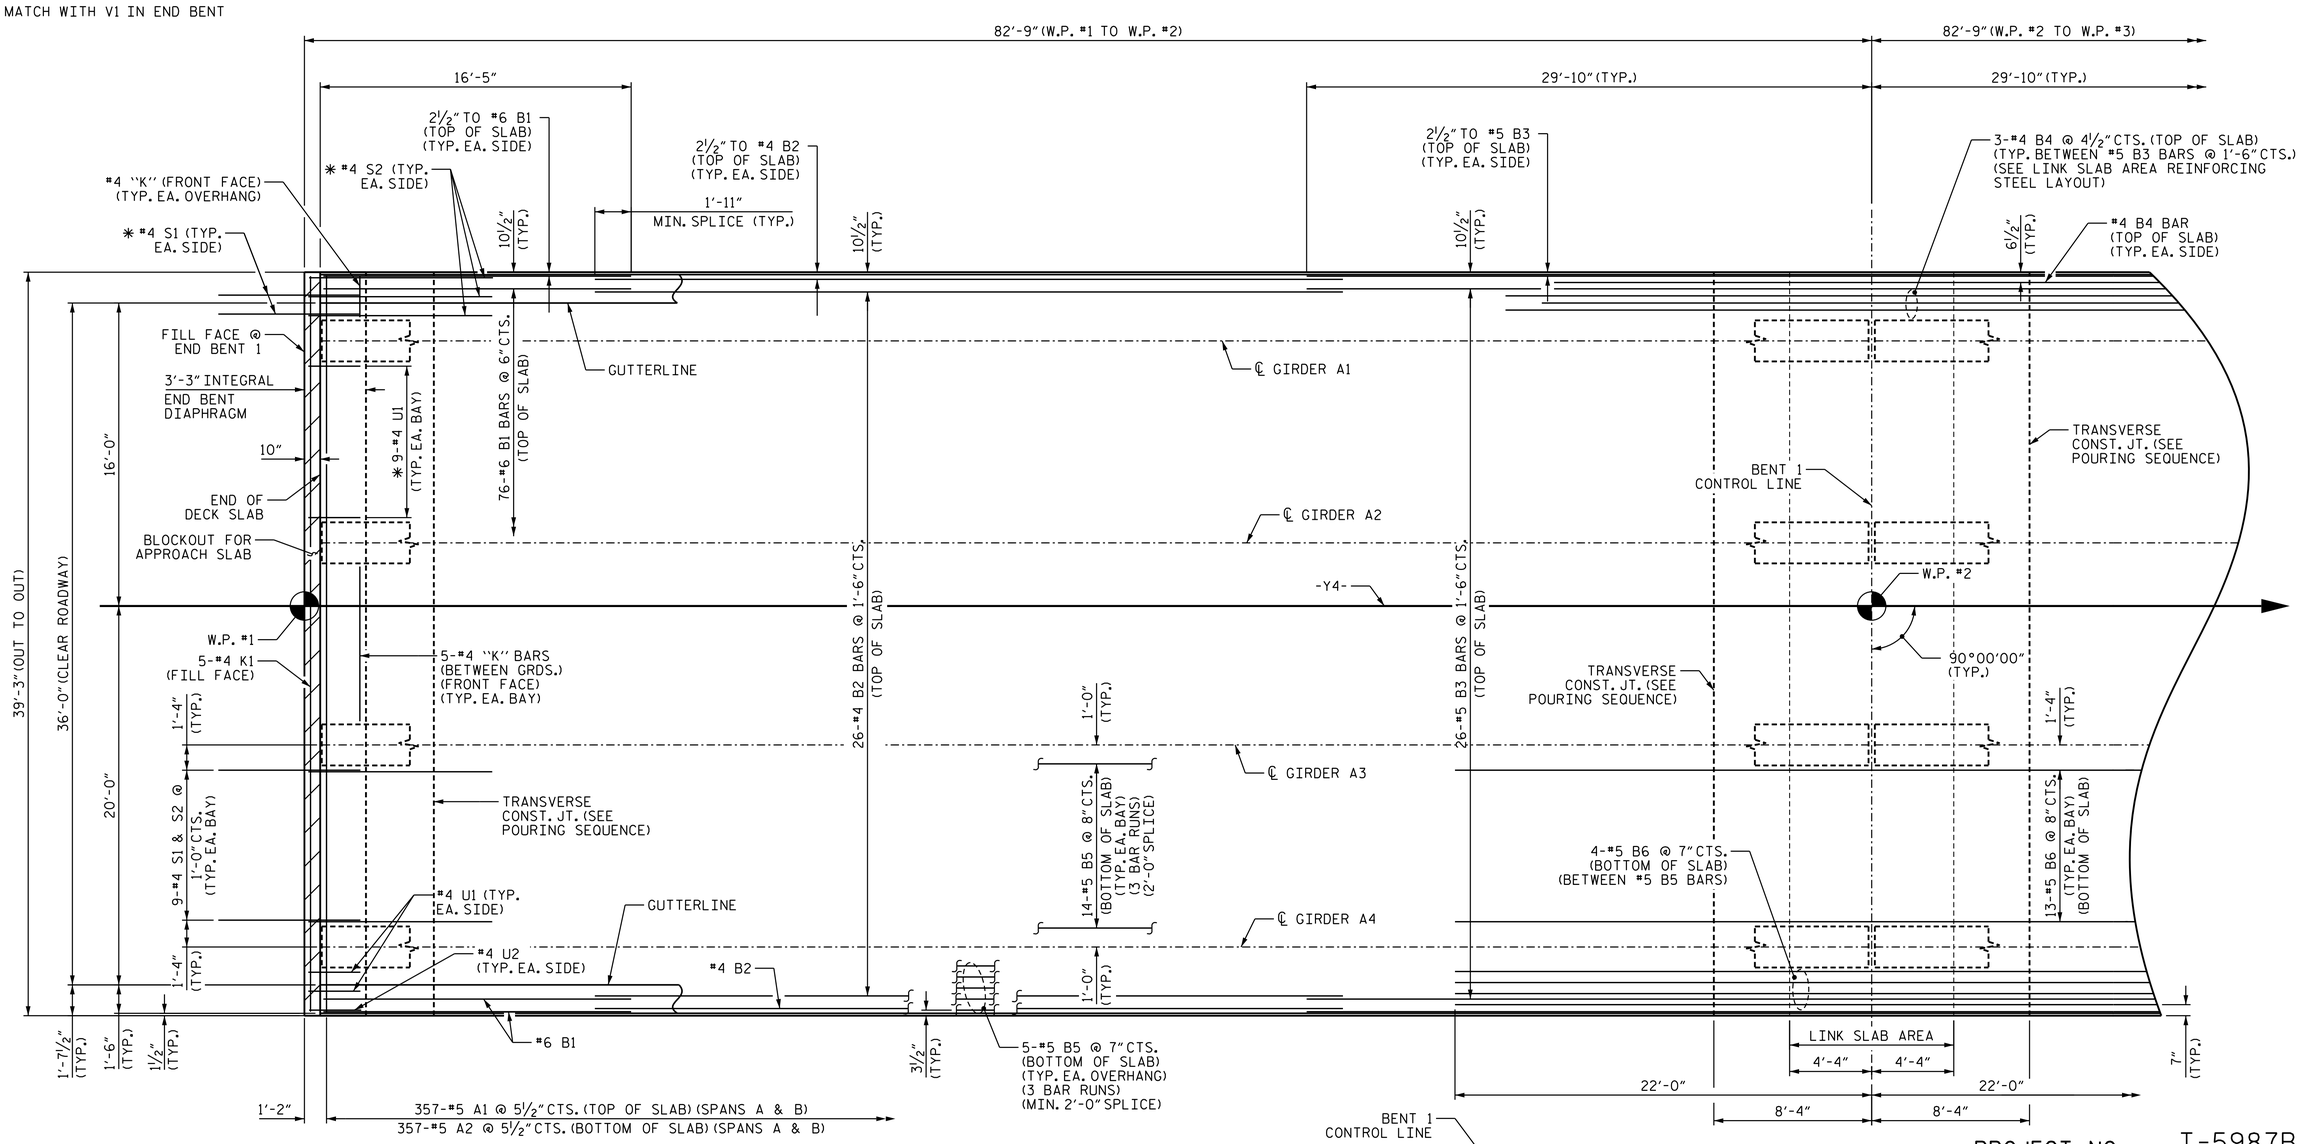

PLAN OF SPAN A

FOR POUR SEQUENCE AND TRANSVERSE CONSTRUCTION JOINT DETAIL, SEE "SUPERSTRUCTURE BILL OF MATERIAL" SHEET.

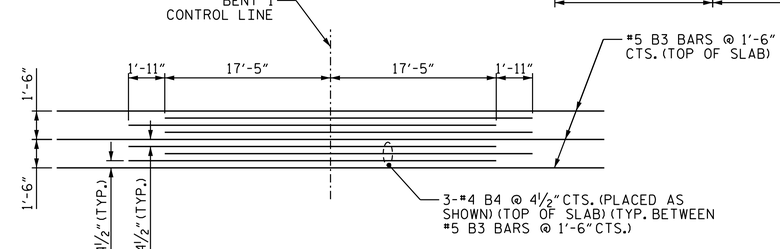

LINK SLAB AREA REINFORCING STEEL LAYOUT

TOP OF SLAB "B" BARS SHOWN

PROJECT NO. I-5987B

ROBESON COUNTY

STATION: 24+76.86 -Y4-

SHEET 1 OF 2

STATE OF NORTH CAROLINA
DEPARTMENT OF TRANSPORTATION
RALEIGH

SUPERSTRUCTURE

PLAN OF SPAN A

DOCUMENT NOT CONSIDERED FINAL UNLESS ALL SIGNATURES COMPLETED

PLANS PREPARED BY:
MOTT MACDONALD
PO Box 700
Fuquay-Varina, NC 27526
(919) 552-2253
www.mottmac.com
LICENSE NO. F-0669

NORTH CAROLINA PROFESSIONAL SEAL 043301 ENGINEER JONATHAN T. WILLIAMS

DocuSigned by: Jonathan T. Williams
CF8834B85D82449...
21 March 2022

REVISIONS								SHEET NO.
NO.	BY:	DATE:	NO.	BY:	DATE:			S4-9
1			3					TOTAL SHEETS
2			4					29

DRAWN BY:	R. L. DICKE	DATE:	7-2021
CHECKED BY:	J. M. ROBINSON	DATE:	8-2021
DESIGN ENGINEER OF RECORD:	J. T. WILLIAMS	DATE:	8-2021

w:\157077 G:\50110019\1_NV5_I-5987B\I-5987B\Structures\Plans\I-5987B_SMU_S_770154.dgn 3/18/2022 10:52:33 AM