DocuSign Envelope ID: 8B9D7C66-0EB9-44C8-B305-62EE7BA2C531

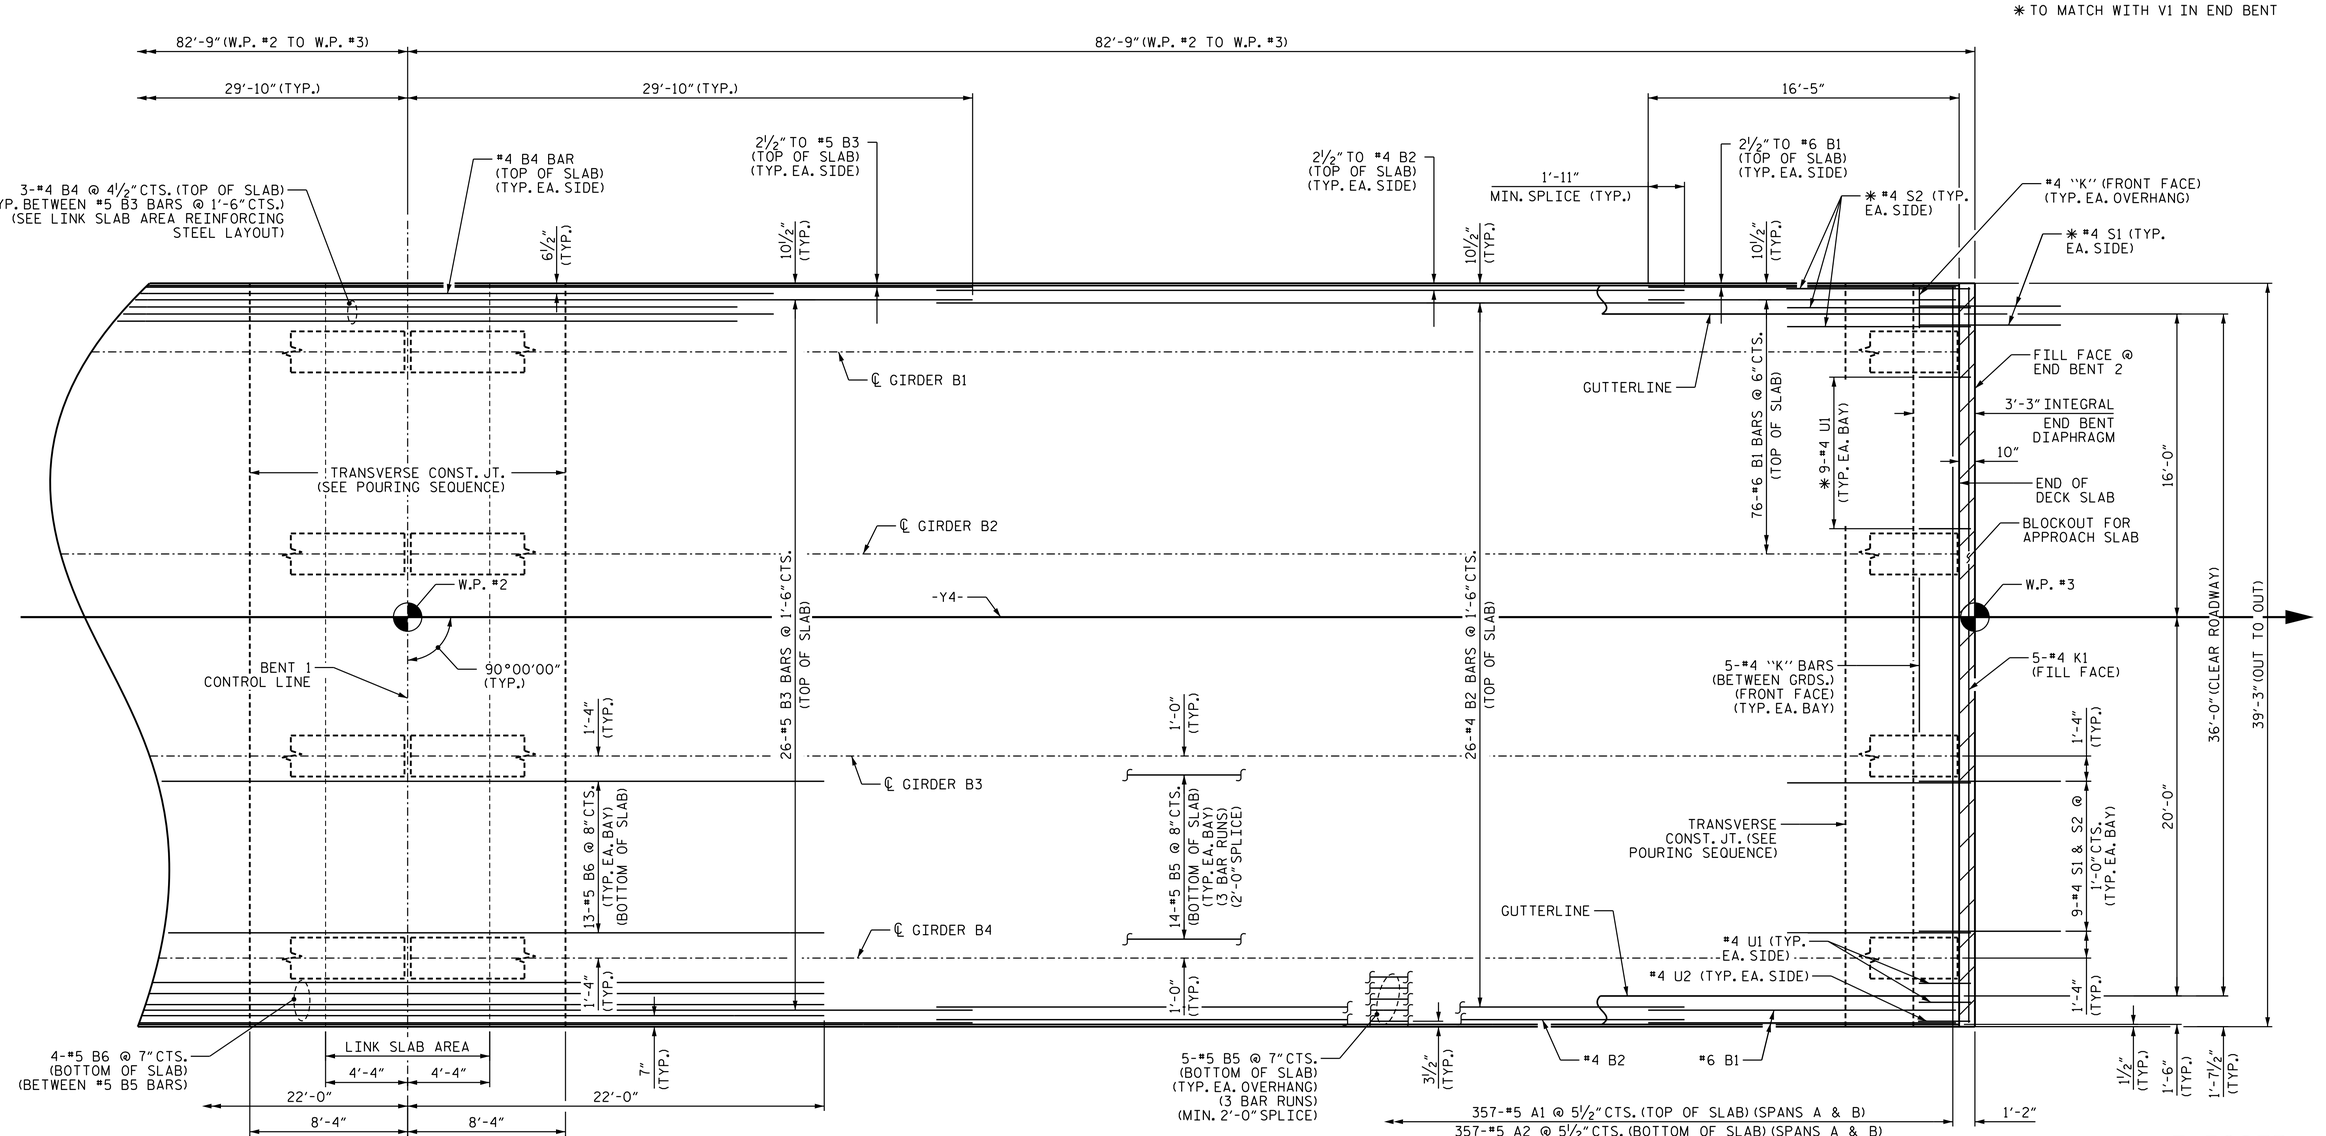

PLAN OF SPAN B

FOR POUR SEQUENCE AND TRANSVERSE CONSTRUCTION JOINT DETAIL, SEE "SUPERSTRUCTURE BILL OF MATERIAL" SHEET.

PROJECT NO. I-5987B

ROBESON COUNTY

STATION: 24+76.86 -Y4-

SHEET 2 OF 2

STATE OF NORTH CAROLINA
DEPARTMENT OF TRANSPORTATION
RALEIGH

SUPERSTRUCTURE

PLAN OF SPAN B

REVISIONS						SHEET NO.
NO.	BY:	DATE:	NO.	BY:	DATE:	S4-10
1			3			TOTAL SHEETS
2			4			29

DRAWN BY: R. L. DICKE DATE: 6-2021
CHECKED BY: J. M. ROBINSON DATE: 8-2021
DESIGN ENGINEER OF RECORD: J. T. WILLIAMS DATE: 8-2021

DOCUMENT NOT CONSIDERED FINAL UNLESS ALL SIGNATURES COMPLETED

PLANS PREPARED BY:
MOTT MACDONALD
PO Box 700
Fuquay-Varina, NC 27526
(919) 552-2253
www.mottmac.com
LICENSE NO. F-0669

NORTH CAROLINA PROFESSIONAL SEAL 043301 ENGINEER JONATHAN T. WILLIAMS

DocuSigned by: Jonathan T. Williams
CF8834B85D82449...
21 March 2022

w157077
G:\5011100191.NV5.1-5987B\1-5987B\Structures\Plans\1-5987B.SMU.S.770154.dgn
3/18/2022 10:52:34 AM