DocuSign Envelope ID: 8B9D7C66-0EB9-44C8-B305-62EE7BA2C531

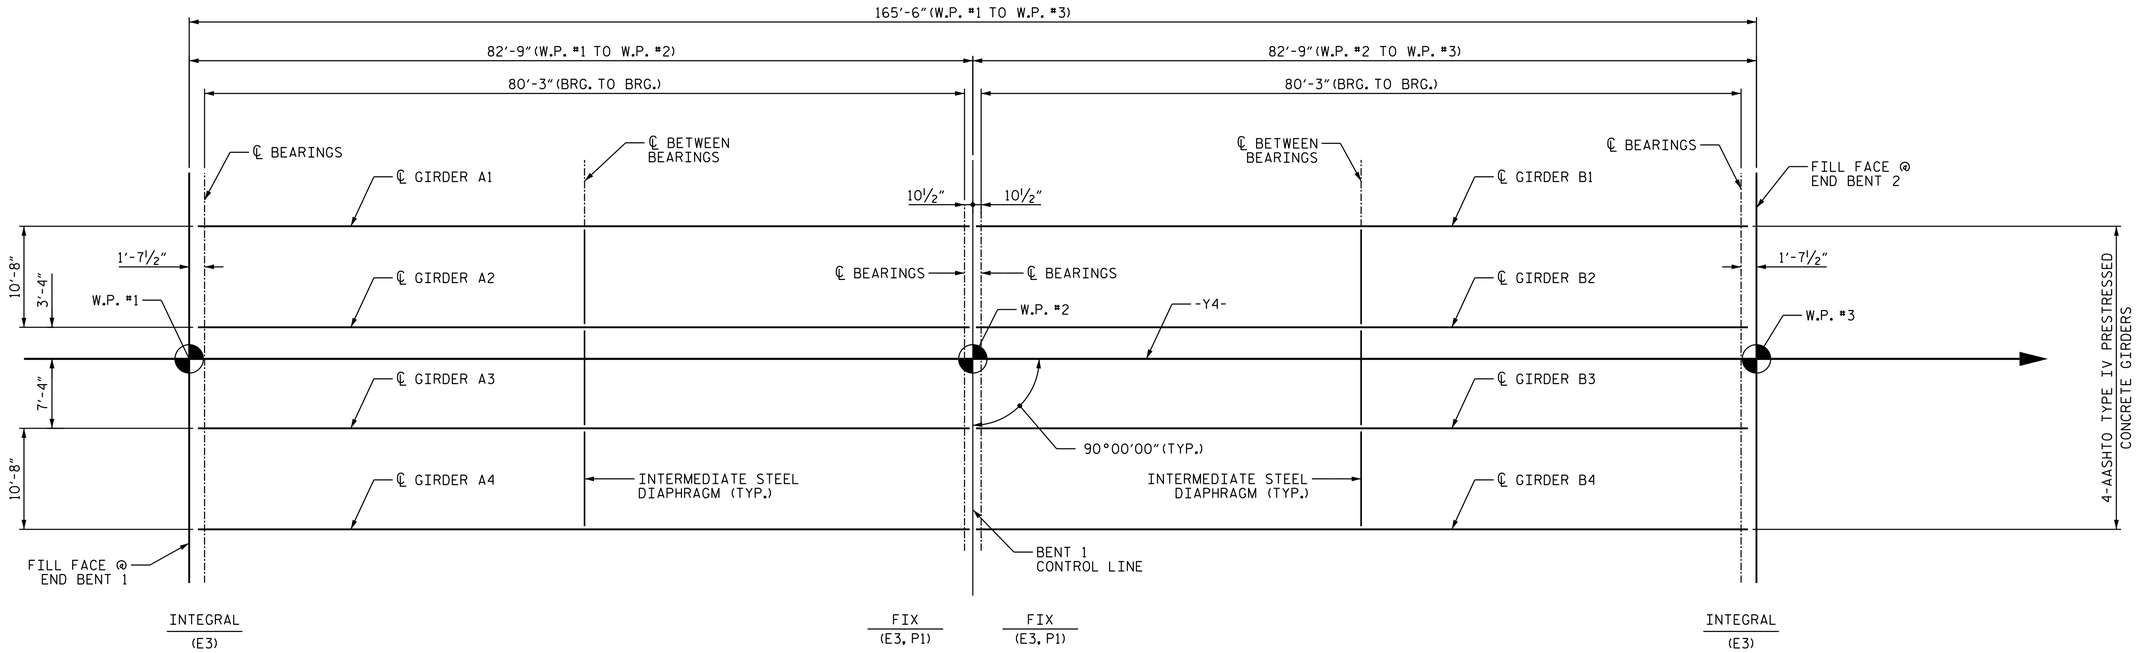

FRAMING PLAN

PROJECT NO. I-5987B

ROBESON COUNTY

STATION: 24+76.86 -Y4-

STATE OF NORTH CAROLINA
DEPARTMENT OF TRANSPORTATION
RALEIGH

SUPERSTRUCTURE

FRAMING PLAN

REVISIONS						SHEET NO.
NO.	BY:	DATE:	NO.	BY:	DATE:	S4-11
1			3			TOTAL SHEETS
2			4			29

DRAWN BY: R. L. DICKE DATE: 5-2021
CHECKED BY: J. M. ROBINSON DATE: 8-2021
DESIGN ENGINEER OF RECORD: J. T. WILLIAMS DATE: 8-2021

DOCUMENT NOT CONSIDERED FINAL UNLESS ALL SIGNATURES COMPLETED

PLANS PREPARED BY:
MOTT MACDONALD
PO Box 700
Fuquay-Varina, NC 27526
(919) 552-2253
www.mottmac.com
LICENSE NO. F-0669

NORTH CAROLINA PROFESSIONAL SEAL 043301 ENGINEER JONATHAN T WILLIAMS

DocuSigned by: Jonathan T. Williams
CF883488SD82449...
21 March 2022

w1157077
G:\5010091_NW5_I-5987B\I-5987B\Structures\Plans\I-5987B_SMU_FP_770154.dgn
3/18/2022 10:52:35 AM