DocuSign Envelope ID: 3D46988E-E618-4475-94CA-EE3FA75E3A92

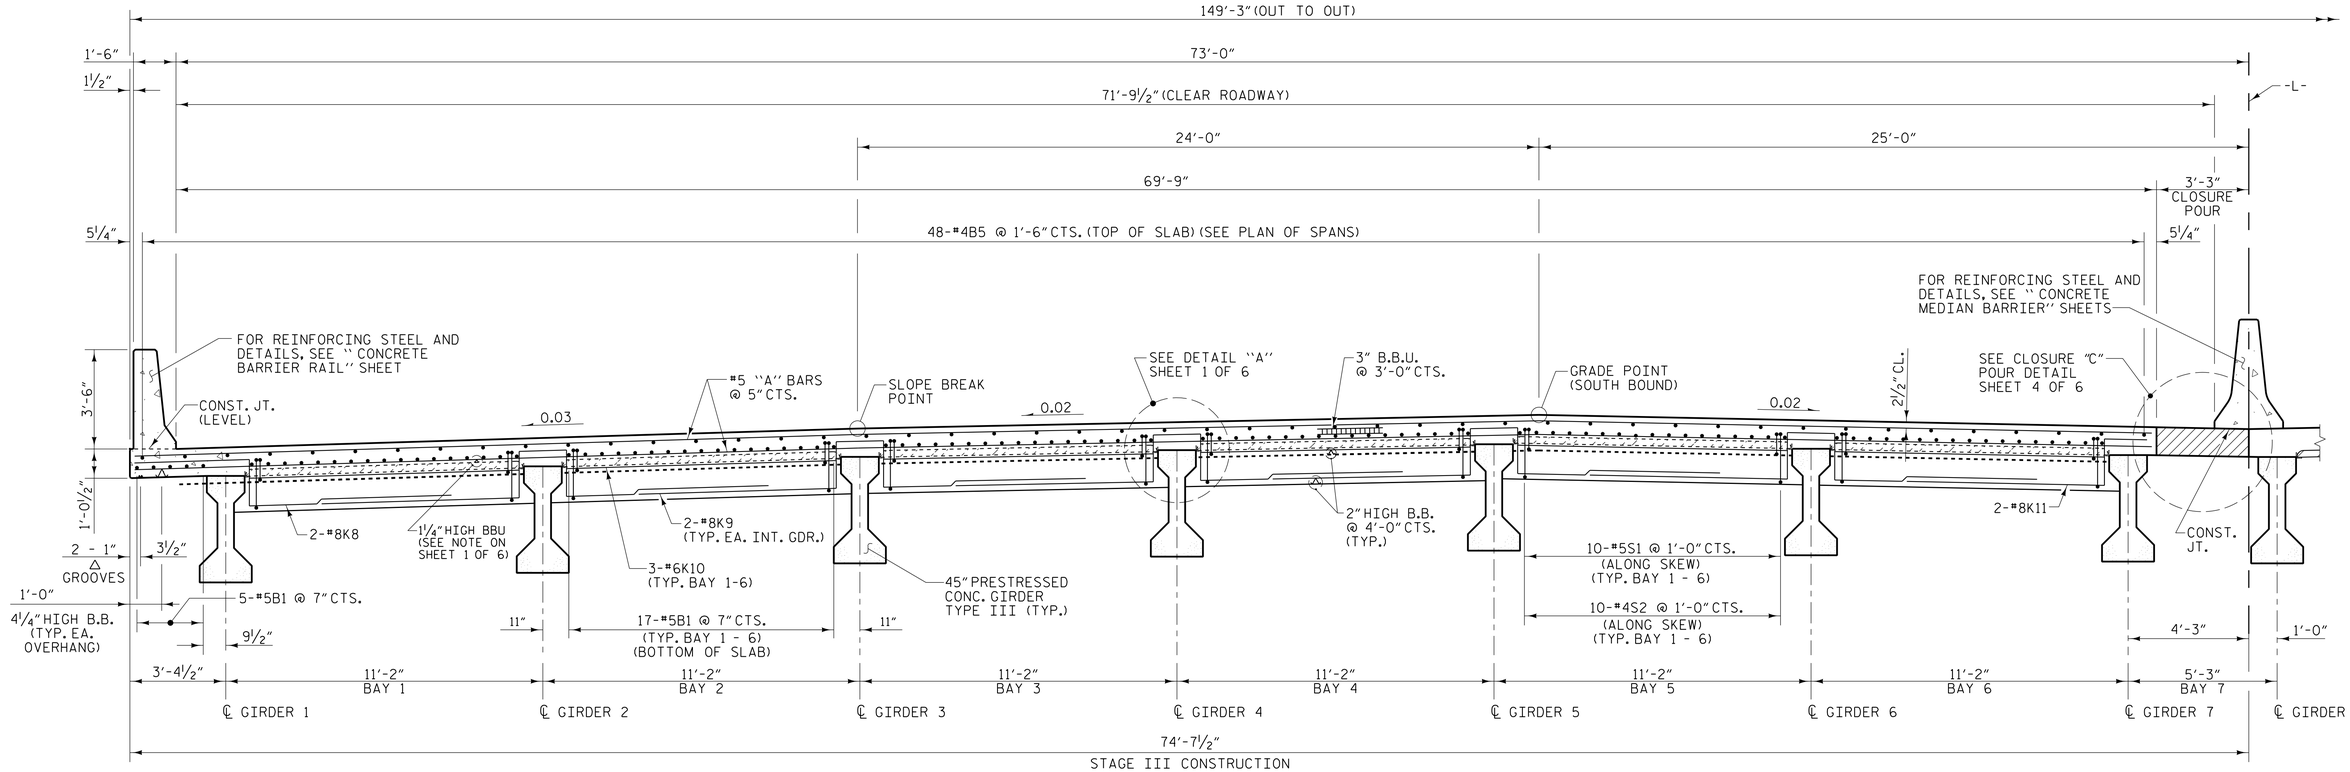

TYPICAL HALF SECTION

(SHOWING END BENT DIAPHRAGMS)

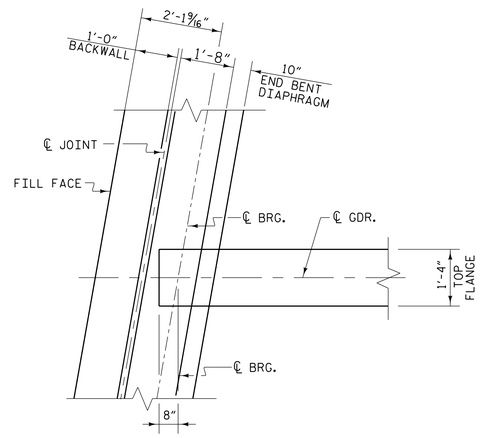

PLAN OF GIRDER AT END BENT

(END BENT 1 SHOWN, END BENT 2 SIMILAR)

PROJECT NO. I-5987B

ROBESON COUNTY

STATION: 586+14.00 -L- POT

SHEET 2 OF 6

STATE OF NORTH CAROLINA
DEPARTMENT OF TRANSPORTATION
RALEIGH

SUPERSTRUCTURE

TYPICAL SECTION

REVISIONS						SHEET NO.
NO.	BY:	DATE:	NO.	BY:	DATE:	S5-10
1			3			TOTAL SHEETS
2			4			64

PLANS PREPARED BY:

NV5 ENGINEERS & CONSULTANTS, INC.
3300 REGENCY PARKWAY, SUITE 100
CARY, NC 27518
P: 919.851.1912 www.NV5.com
NC License # F-1333

DOCUMENT NOT CONSIDERED FINAL UNLESS ALL SIGNATURES COMPLETED

NORTH CAROLINA PROFESSIONAL ENGINEER L. KEVIN AUSTIN 037783 SEAL

Digitally signed by: L. Kevin Austin
DN: C=US, E=kaustin@nv5.com, CN=L. Kevin Austin, O=NV5, OU=Engineering
Date: 2022.04.24 08:58:39 -04'00'

4/24/2022

DRAWN BY :	W. B. ALLEN	DATE :	5/21
CHECKED BY :	G. F. WILSON	DATE :	5/21
DESIGN ENGINEER OF RECORD:	L. K. AUSTIN	DATE :	2/22

4/22/2022 5:36:55 PM G:\Project\2019\20921.03\CLIENT\Structures\I-5987B (Big Marsh Swamp)\I5987B_SMU_TS2_770536.dgn