DocuSign Envelope ID: F06D1B07-D9E9-43E8-B38B-69EB1A15A91F

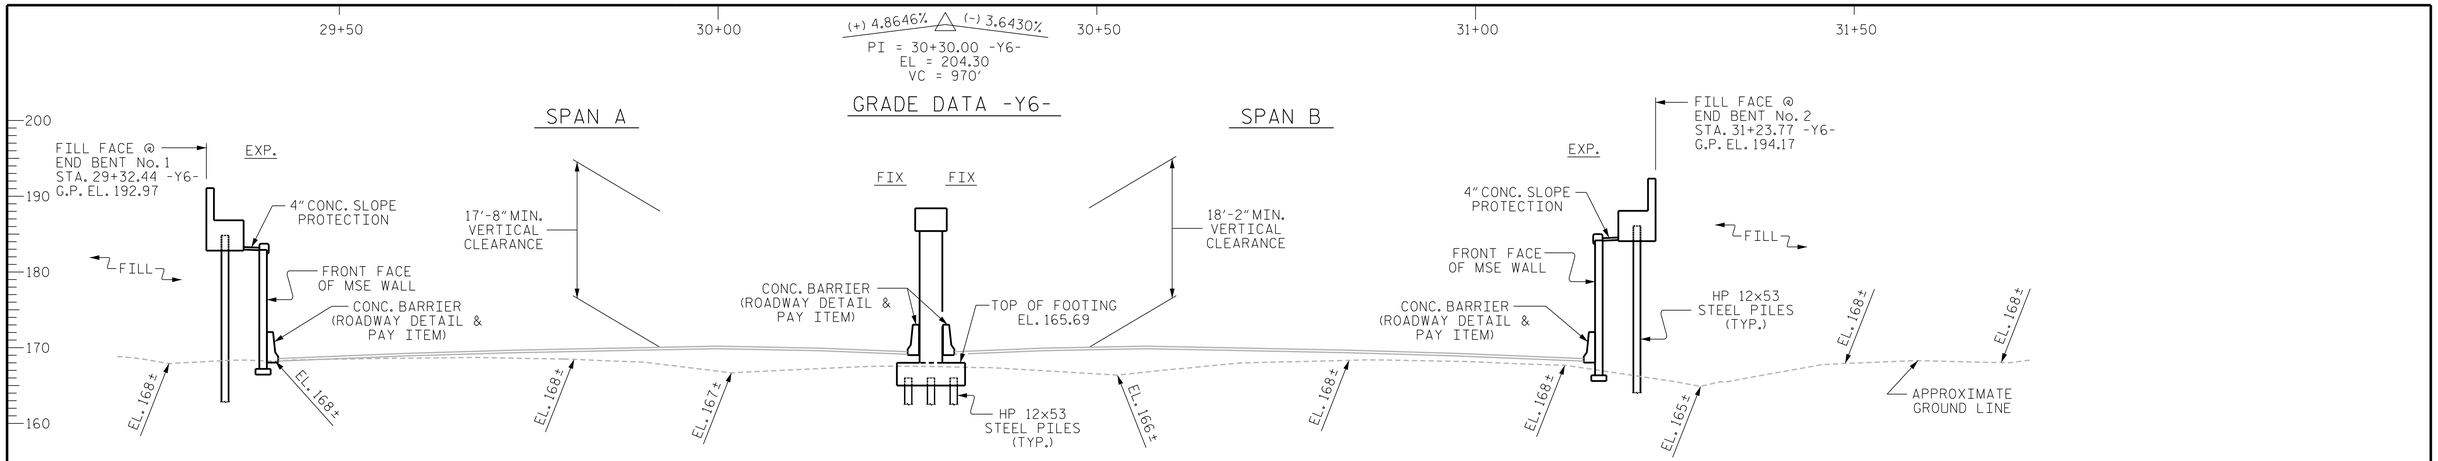

SECTION ALONG -Y6-

SECTIONS AT END BENTS AND BENT ARE TAKEN AT RIGHT ANGLES

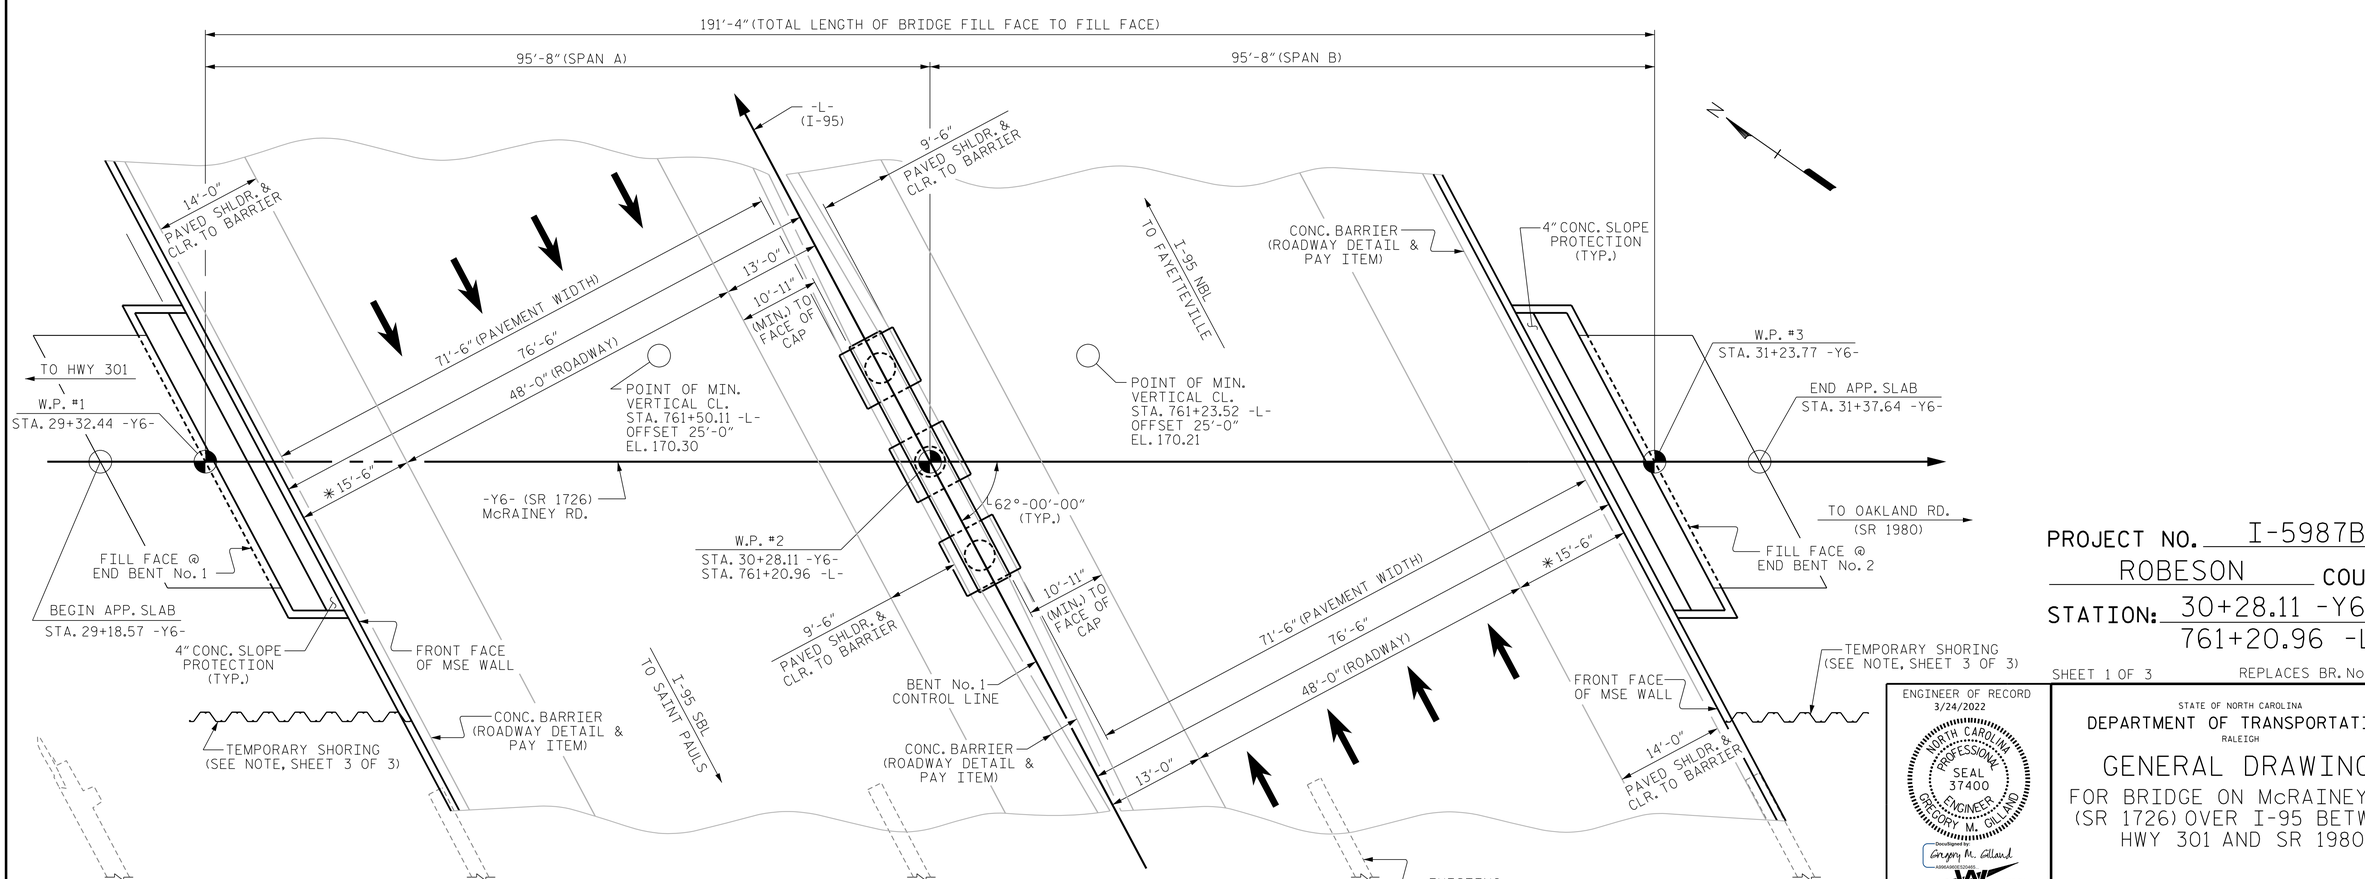

PLAN

PILES NOT SHOWN IN PLAN VIEW FOR CLARITY

*MIN. CLR. TO FACE OF MSE WALL

DRAWN BY : JP/DAH DATE : 11/21
CHECKED BY : G. GILLAND DATE : 12/21

DOCUMENT NOT CONSIDERED FINAL UNLESS ALL SIGNATURES COMPLETED

ENGINEER OF RECORD
3/24/2022
NORTH CAROLINA PROFESSIONAL SEAL 37400 ENGINEER GREGORY M. GILLAND
Docusigned by: Gregory M. Gilland

WETHERILL ENGINEERING
1223 Jones Franklin Rd.
Raleigh, N.C. 27606
Bus: 919 851 8077
Fax: 919 851 8107
LICENSE NO. F-0377

STATE OF NORTH CAROLINA
DEPARTMENT OF TRANSPORTATION
RALEIGH

GENERAL DRAWING

FOR BRIDGE ON McRAINEY RD. (SR 1726) OVER I-95 BETWEEN HWY 301 AND SR 1980

PROJECT NO. I-5987B
ROBESON COUNTY
STATION: 30+28.11 -Y6-
761+20.96 -L-

SHEET 1 OF 3 REPLACES BR. No. 770162

REVISIONS						SHEET NO.
NO.	BY:	DATE:	NO.	BY:	DATE:	S8-1
1			3			TOTAL SHEETS 28
2			4			

P:\2020\20380.01_I-5987B_T95\Structures\DGN\401_001_I5987B_SMU_GD_001.dgn
3/24/2022 9:33:41 AM