DocuSign Envelope ID: 4A1974C9-82B6-4EFD-82D7-40F3269ED9DD

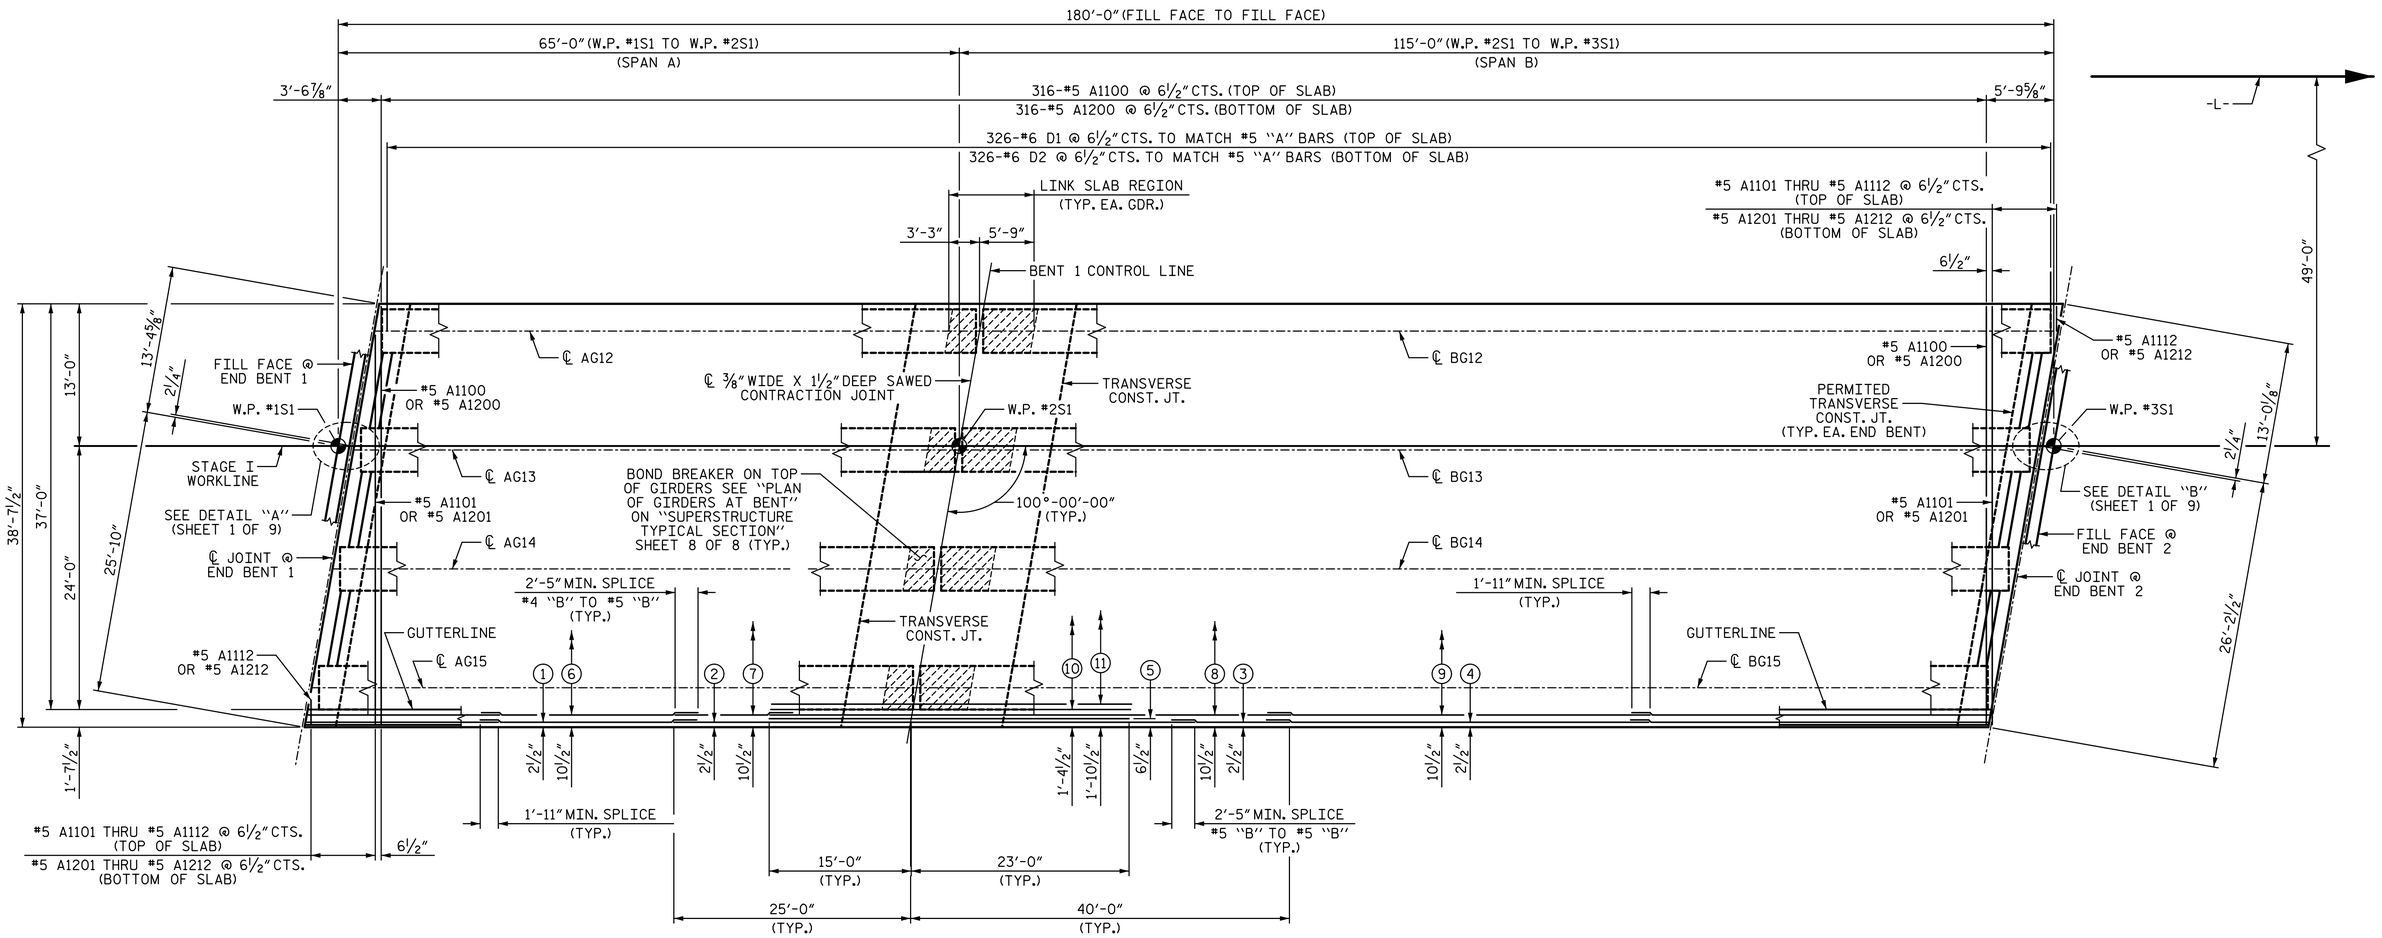

PLAN OF SPANS

1. 1-#4 B105 (2 BAR RUN) (TOP OF SLAB) (SEE TYPICAL SECTION)
2. 1-#5 B106 (TOP OF SLAB) (SEE TYPICAL SECTION)
3. 1-#5 B107 (TOP OF SLAB) (SEE TYPICAL SECTION)
4. 1-#4 B109 (2 BAR RUNS) (TOP OF SLAB) (SEE TYPICAL SECTION)
5. 1-#5 B108 (TOP OF SLAB) (SEE TYPICAL SECTION)
6. 26-#4 B105 @ 1'-6" CTS. (2 BAR RUNS) (TOP OF SLAB) (SEE TYPICAL SECTION)
7. 26-#5 B107 @ 1'-6" CTS. (TOP OF SLAB) (SEE TYPICAL SECTION)
8. 26-#5 B106 @ 1'-6" CTS. (BOTTOM OF SLAB) (SEE TYPICAL SECTION)
9. 26-#4 B109 @ 1'-6" CTS. (2 BAR RUNS) (TOP OF SLAB) (SEE TYPICAL SECTION)
10. 25-#5 B108 @ 1'-6" CTS. (TOP OF SLAB) (SEE TYPICAL SECTION)
11. 25-#5 B108 @ 1'-6" CTS. (TOP OF SLAB) (SEE TYPICAL SECTION)

PROJECT NO. I-5987B
ROBESON COUNTY
STATION: 803+15.00 -L-

SHEET 2 OF 9

STATE OF NORTH CAROLINA
DEPARTMENT OF TRANSPORTATION
RALEIGH
SUPERSTRUCTURE

PLAN OF SPANS

STAGE I

WGI
5640 Dillard Drive, Suite 200
Cary, NC 27518
LICENSURE NO. C-4434

NORTH CAROLINA PROFESSIONAL SEAL 18056 ENGINEER JOHN A. BATTS
3/21/2022

DOCUMENT NOT CONSIDERED FINAL UNLESS ALL SIGNATURES COMPLETED

REVISIONS						SHEET NO.
NO.	BY:	DATE:	NO.	BY:	DATE:	S9-16
1			3			TOTAL SHEETS
2			4			69

DRAWN BY: T. BANKOVICH DATE: 3-22
CHECKED BY: J.A. BATTS DATE: 3-22
DESIGN ENGINEER OF RECORD: J.A. BATTS DATE: 3-22

3/18/2022 11:06:20 AM G:\Projects\2020\Division 6 (Mott Mac - NVS)\I-5987B\Structures\Site 9 (L over Little Marsh Swamp)\Drawings\Final\I5987B_SMU_S_770164.dgn