DocuSign Envelope ID: 4A1974C9-82B6-4EFD-82D7-40F3269ED9DD

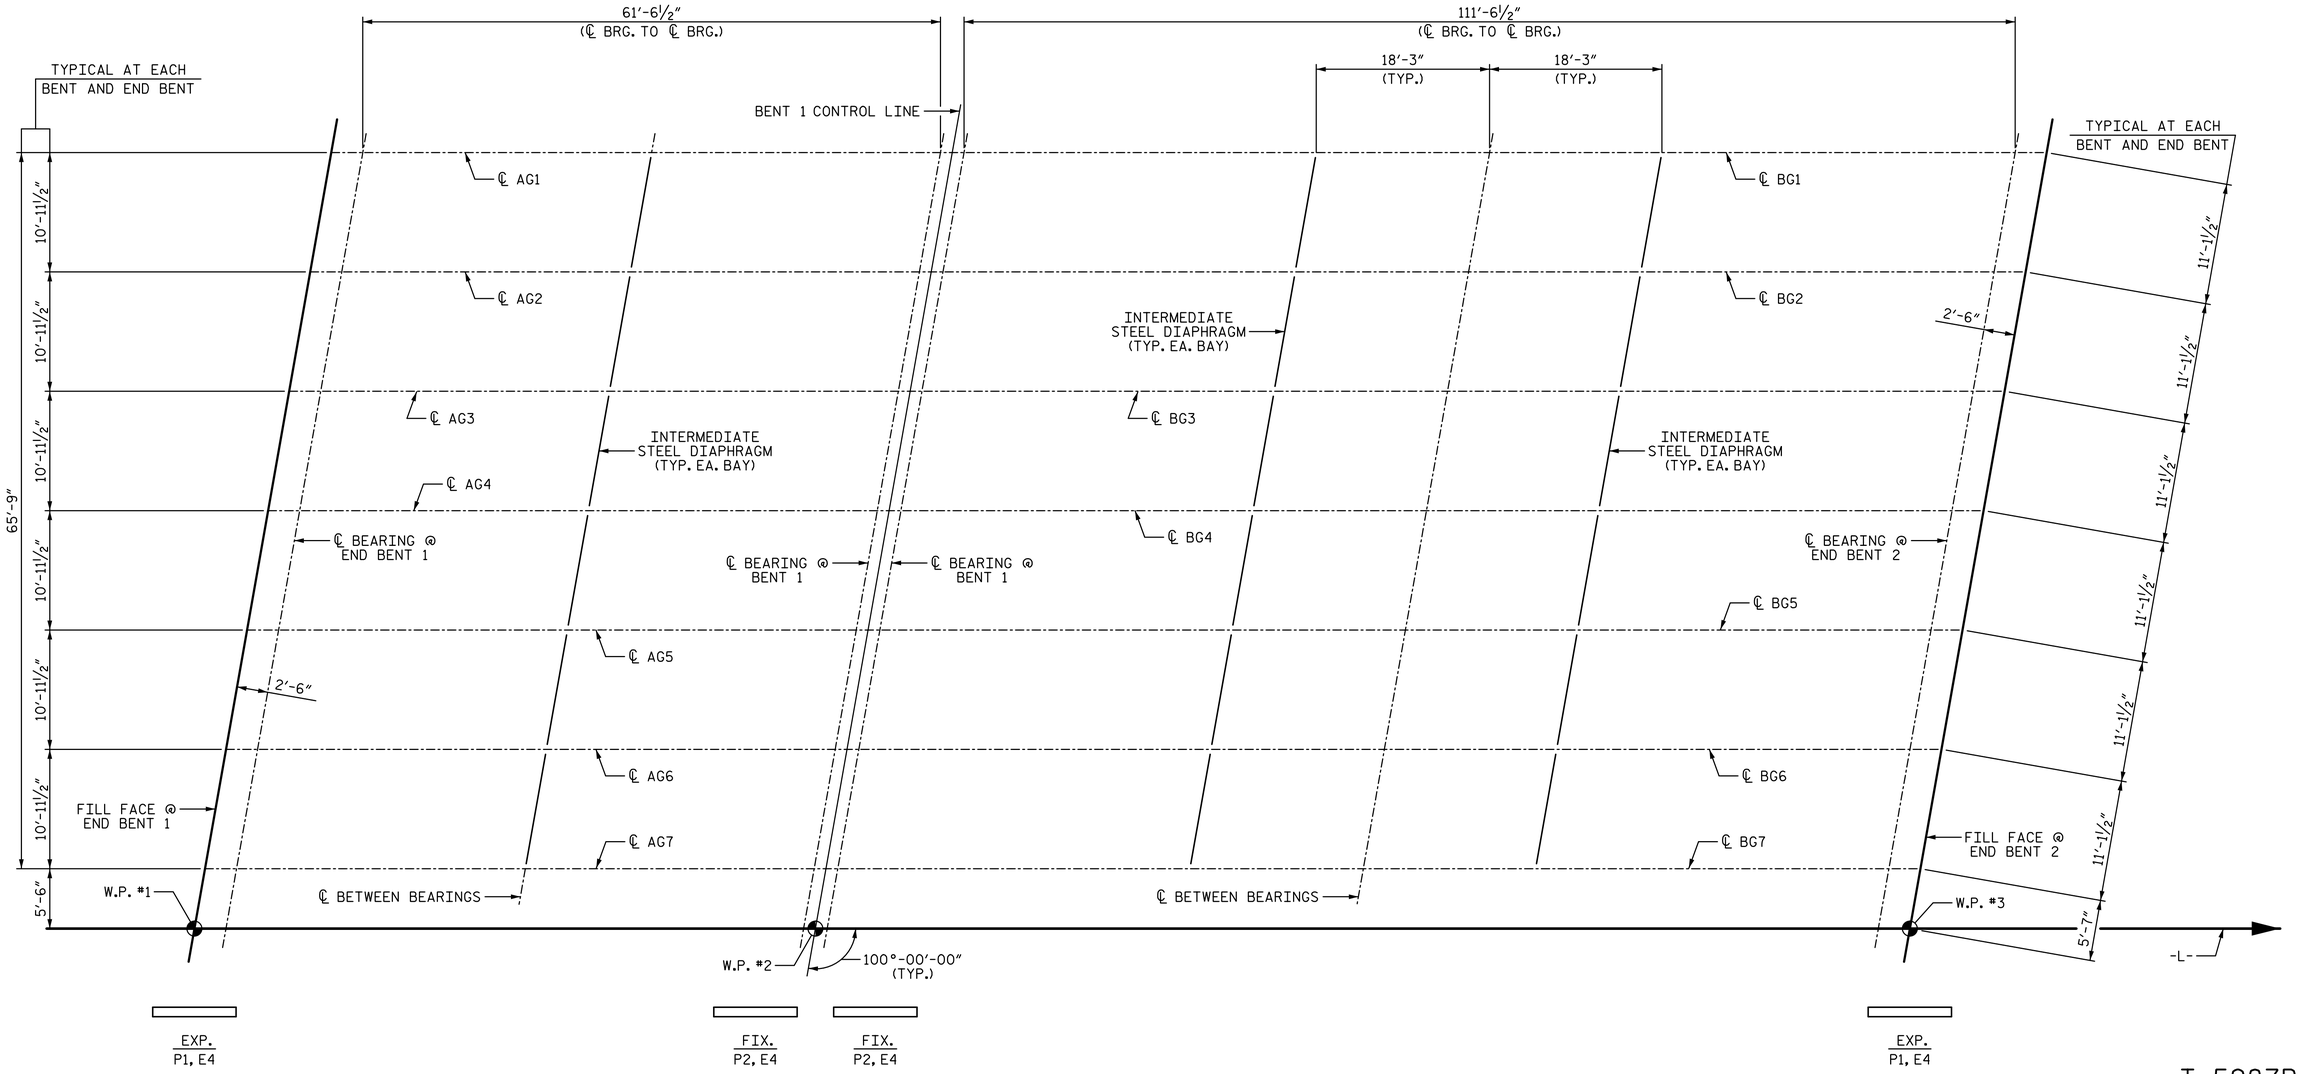

FRAMING PLAN

PROJECT NO. I-5987B

ROBESON COUNTY

STATION: 803+15.00 -L-

SHEET 3 OF 3

STATE OF NORTH CAROLINA
DEPARTMENT OF TRANSPORTATION
RALEIGH
SUPERSTRUCTURE

FRAMING PLAN

STAGE III

REVISIONS						SHEET NO.
NO.	BY:	DATE:	NO.	BY:	DATE:	S9-26
1			3			TOTAL SHEETS
2			4			69

WGI
5640 Dillard Drive, Suite 200
Cary, NC 27518
LICENSURE NO. C-4434

NORTH CAROLINA PROFESSIONAL SEAL 18056 ENGINEER JOHN A. BATTS
3/21/2022

DOCUMENT NOT CONSIDERED FINAL UNLESS ALL SIGNATURES COMPLETED

DRAWN BY: T. BANKOVICH DATE: 3-22
CHECKED BY: J.A. BATTS DATE: 3-22
DESIGN ENGINEER OF RECORD: J.A. BATTS DATE: 3-22

3/18/2022 11:06:26 AM G:\Projects\2020\Division 6 (Mott Mac - NV5)\I-5987B\Structures\Site 9 (L over Little Marsh Swamp)\Drawings\Final\I5987B_SMU_FP_770164.dgn