PROJECT REFERENCE NO.	SHEET NO.
BR-0044	EC-04/CONST.04
R/W SHEET NO.	

Prepared in the Office of: AECOM — NC FIRM LICENSE No: F-0342, 5438 Wade Park Boulevard, Suite 200, Raleigh, NC 27607, +1-919-461-800

50 25 0 50 100
PLANS

NAD 83 NA 2011

ENVIRONMENTALLY SENSITIVE AREA
SEE PROJECT SPECIAL PROVISIONS

NOTE:
PLACE TEMPORARY ROCK SEDIMENT DAMS TYPE – B AND TEMPORARY ROCK SILT CHECKS TYPE – A AT DRAINAGE OUTLETS.

CLEARING AND GRUBBING
EROSION CONTROL FOR
CONSTRUCTION SHEET 04

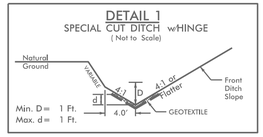

FROM –L– STA. 12+50 LT TO –L– STA. 13+10 LT
50 TONS CL A RIP-RAP, 60 SY GEOTEXTILE

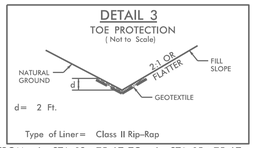

FROM –L– STA. 13+75 LT TO –L– STA. 15+75 LT
120 TONS CL II RIP RAP, 225 SY GEOTEXTILE

FROM –L– STA. 11+00 LT TO –L– STA. 12+50 LT
40 TONS CLASS A Rip-RAP, 110 SY GEOTEXTILE

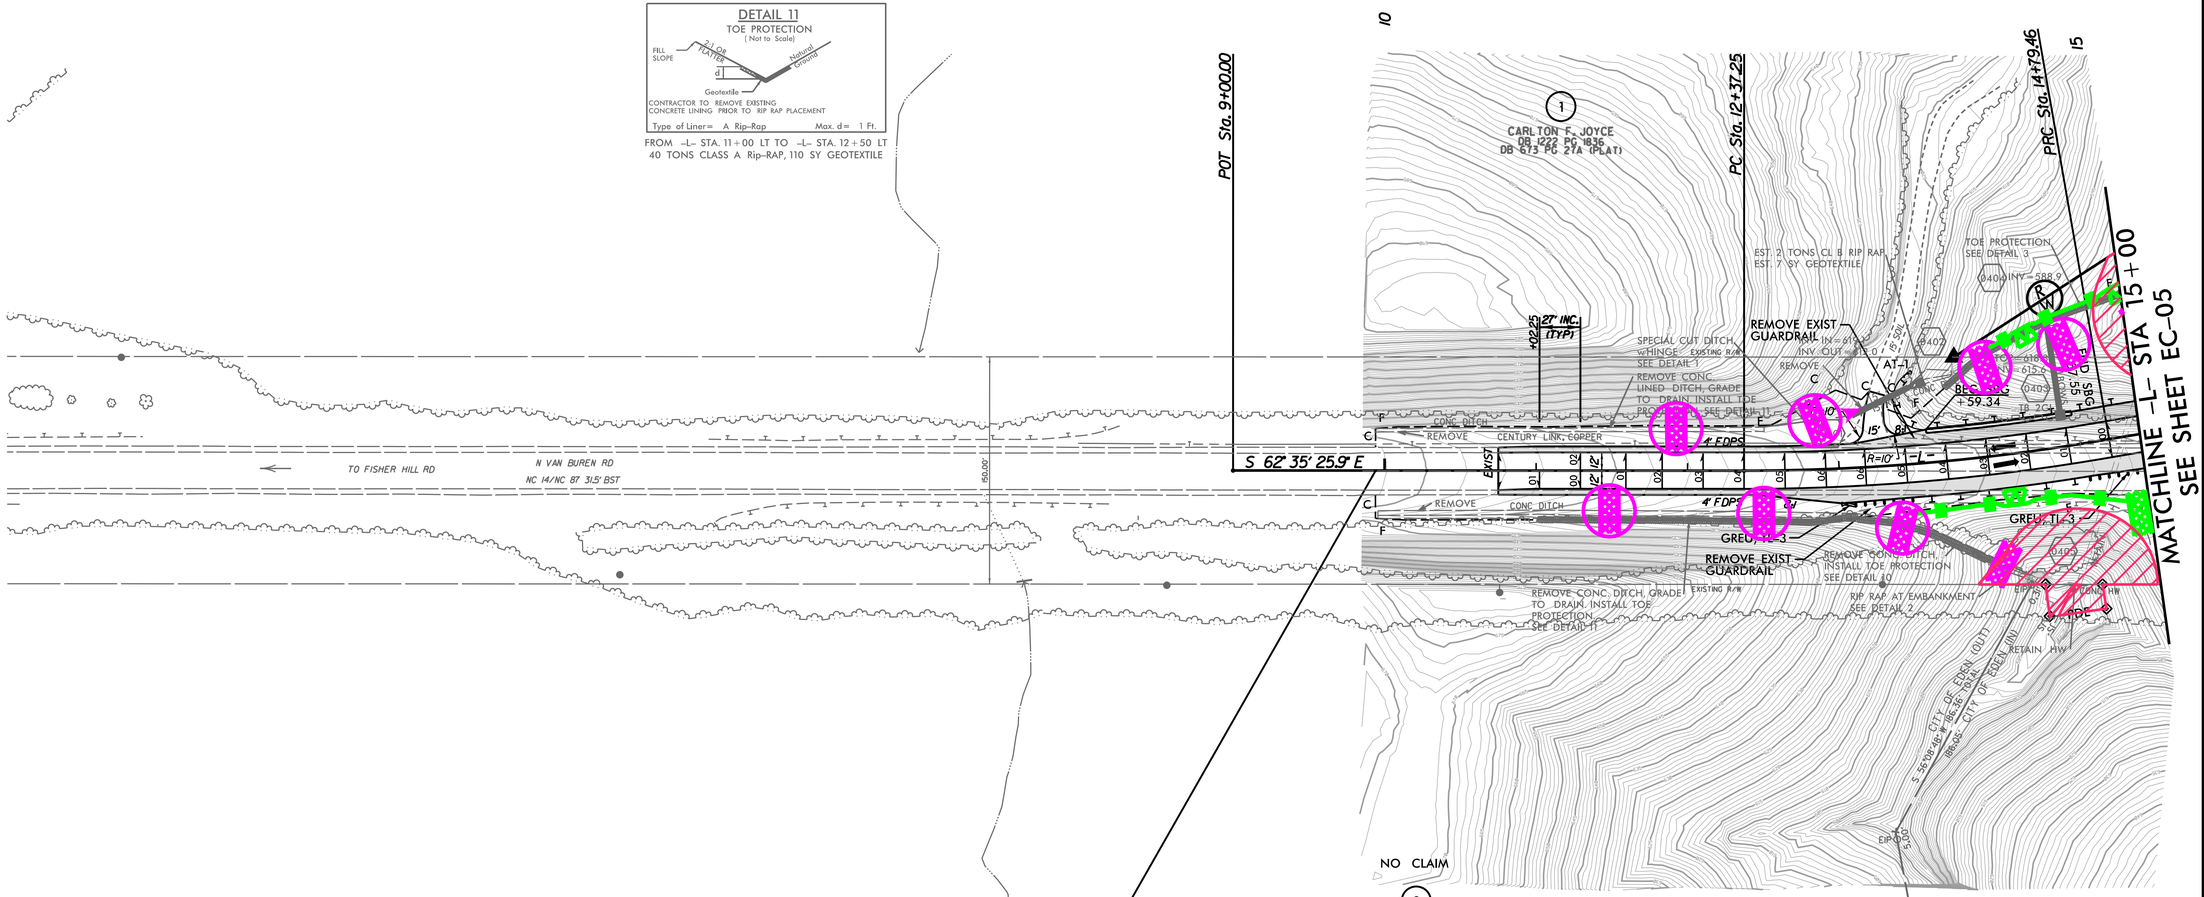

BEGIN TIP PROJECT BR-0044
-L- STA.9+94.00

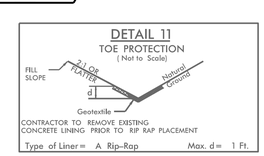

FROM –L– STA. 11+00 RT TO –L– STA. 13+00 RT
40 TONS CLASS A Rip-RAP, 110 SY GEOTEXTILE

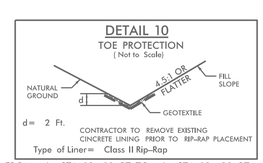

FROM –L– STA. 13+10 RT TO –L– STA. 13+98 RT
60 TONS CL II RIP-RAP, 110 SY GEOTEXTILE

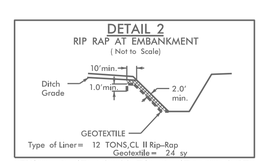

FROM –L– STA. 13+98 TO –L– STA. 14+19 RT

FOR -L- PROFILE SEE SHEET 7

5/14/99

R:\Environmental\Design\BR0044_reu_EC04.dgn
2:49:44 PM