PROJECT REFERENCE NO.	SHEET NO.
I-5997	14

PAYMENT QUANTITY SEPARATION BETWEEN MAINLINE AND RAMPS PAVING LIMITS FOR ULTRA-THIN BONDED WEARING COURSE AT EXIT AND ENTRANCE RAMPS & LOOPS

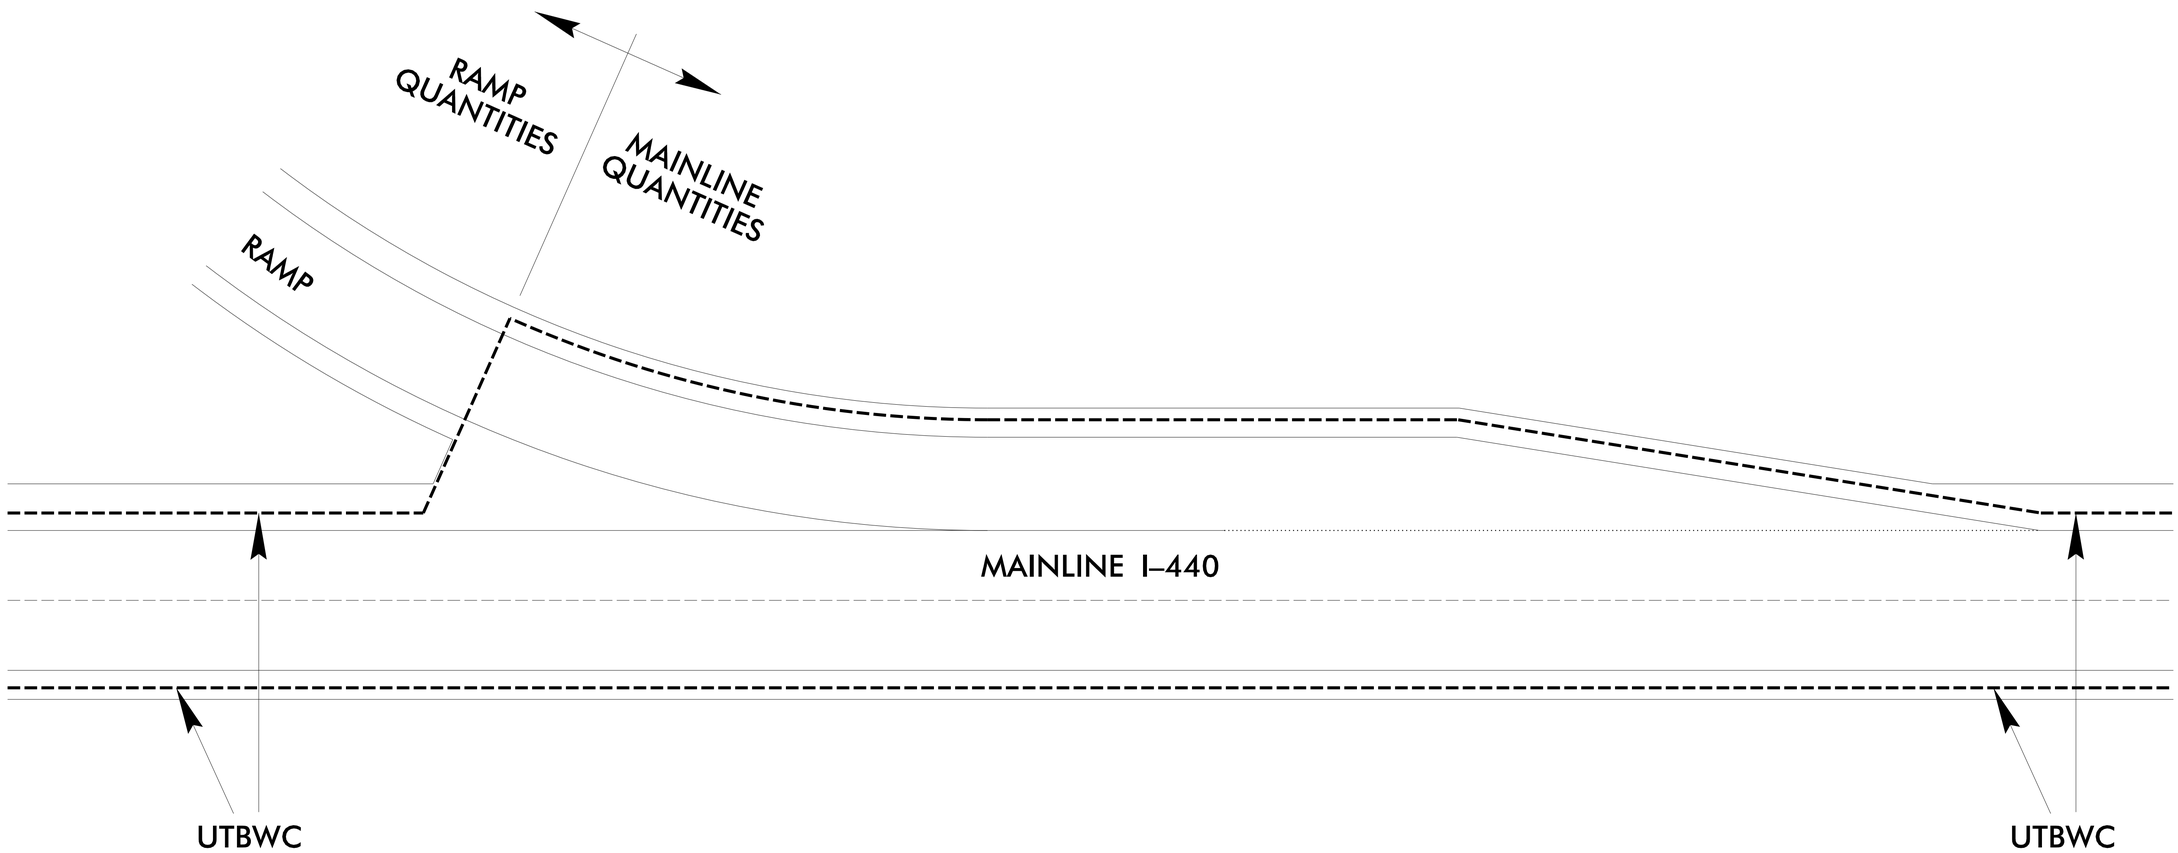

NOT TO SCALE

REVISIONS

8/17/99

12/1/2021
I-5997_Rdy_psh14_Typ.dgn
jlsPaskenpedi