DocuSign Envelope ID: 88ACB973-D7E8-449D-B347-6D4CB522FB3F

PROJ. REFERENCE NO.	SHEET NO.
A-0009CA	TMP-20

TGS ENGINEERS
201 W. MARION ST., STE 200
SHELBY, NC 28150
PH (704) 476-0003
CORP. LICENSE NO.: C-0275

PHASE 1, STEP 3.A

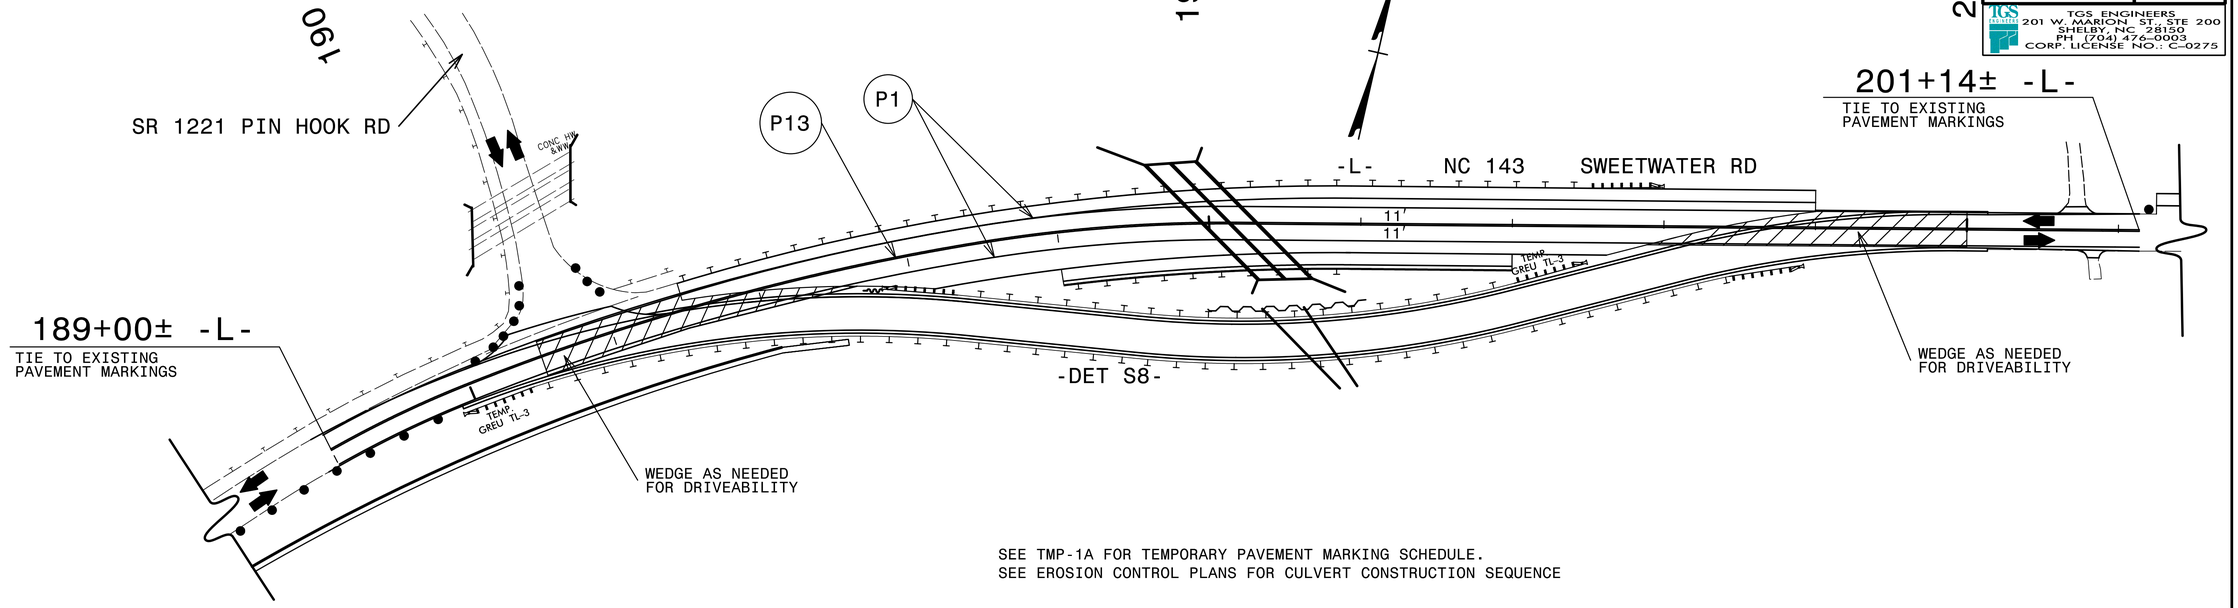

SEE TMP-1A FOR TEMPORARY PAVEMENT MARKING SCHEDULE.
SEE EROSION CONTROL PLANS FOR CULVERT CONSTRUCTION SEQUENCE

PHASE 1, STEP 3.B

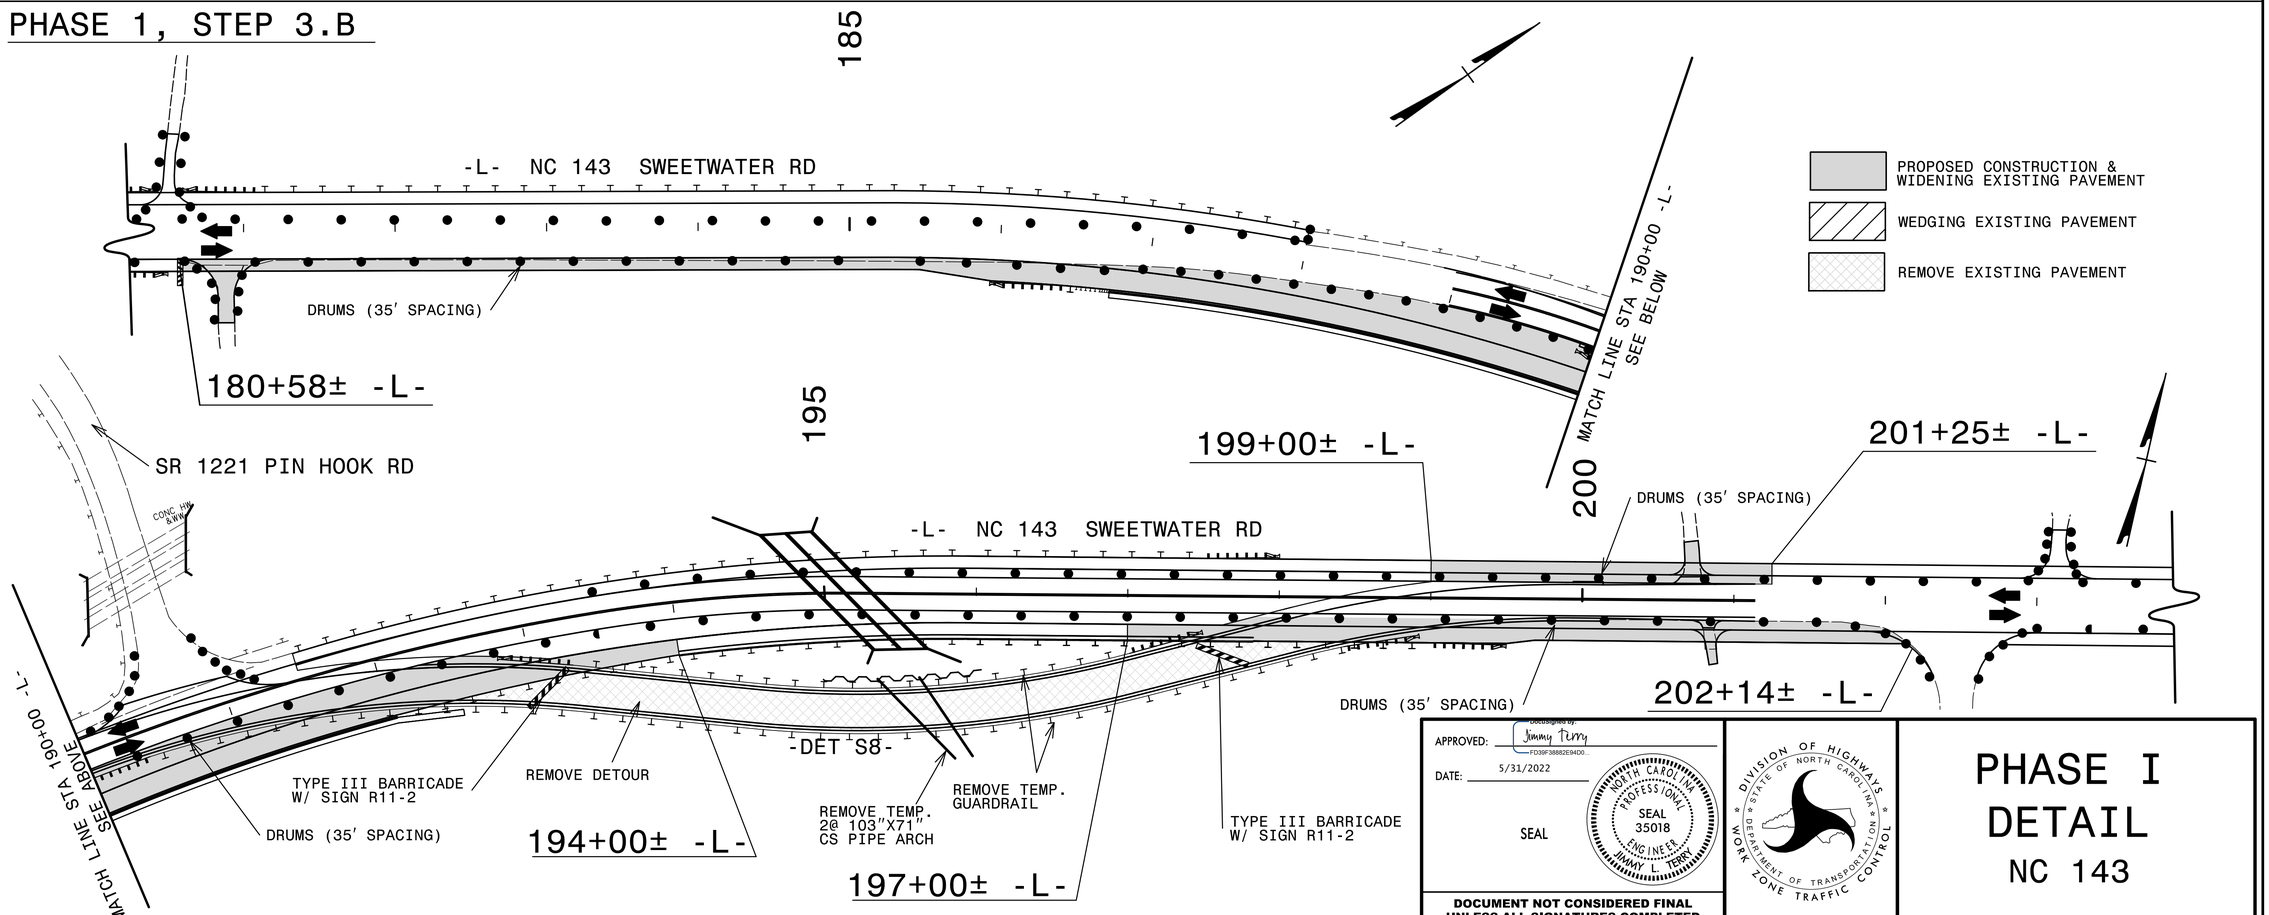

APPROVED: Jimmy Terry (DocuSigned by: FD39F38882E94D0...)

DATE: 5/31/2022

SEAL

NORTH CAROLINA PROFESSIONAL SEAL 35018 ENGINEER JIMMY L. TERRY

DIVISION OF HIGHWAYS · STATE OF NORTH CAROLINA · DEPARTMENT OF TRANSPORTATION · WORK ZONE TRAFFIC CONTROL

DOCUMENT NOT CONSIDERED FINAL UNLESS ALL SIGNATURES COMPLETED

PHASE I DETAIL

NC 143

5/10/2022
X:\NCDOT\A-0009\Traffic\TrafficControl\TCP\A-0009CA\A-0009CA_TC_TMP_20(PHI_S3).dgn
User:smeyn