DocuSign Envelope ID: FEC680E6-CB45-4C69-A809-6B6D3CC7F073

PROJECT REFERENCE NO.	SHEET NO.
A-0009CA	EC-07/CONST.7
R/W SHEET NO.	
ROADWAY DESIGN ENGINEER	HYDRAULICS ENGINEER

TGS ENGINEERS
201 W. MARION ST–STE 200
SHELBY, NC 28150
PH (704) 476–0003
CORP. LICENSE NO.: C–0275

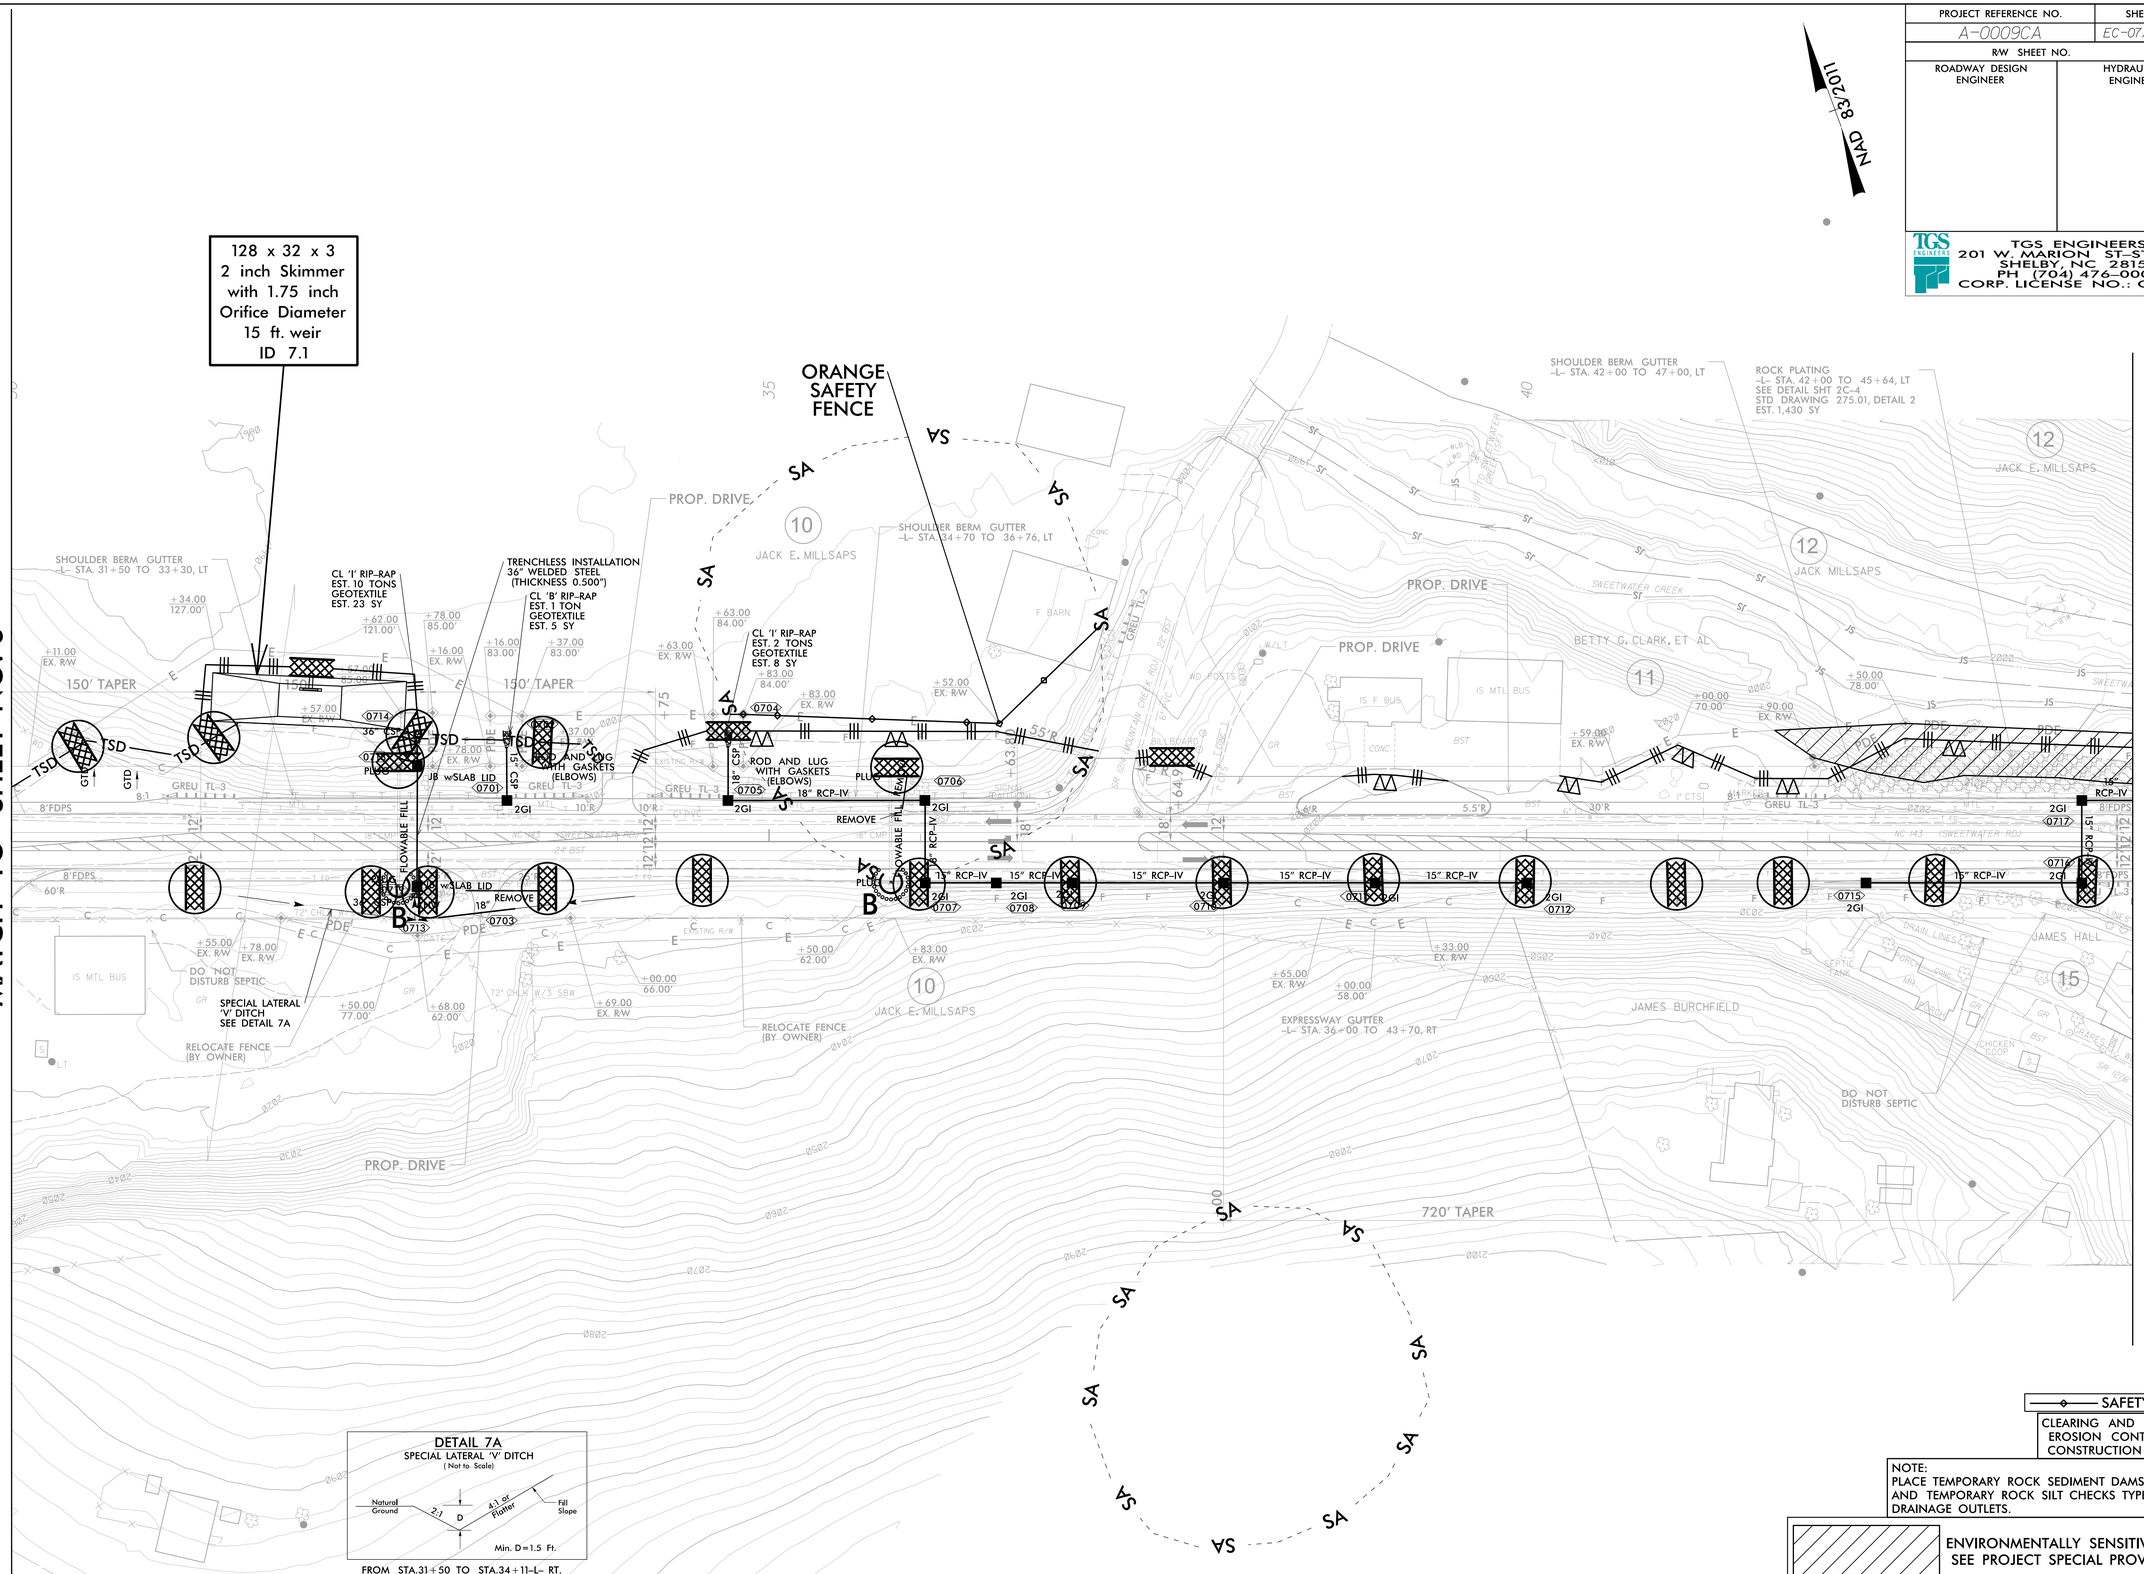

SAFETY FENCE

CLEARING AND GRUBBING
EROSION CONTROL FOR
CONSTRUCTION SHEET 7

NOTE:
PLACE TEMPORARY ROCK SEDIMENT DAMS TYPE – B AND TEMPORARY ROCK SILT CHECKS TYPE – A AT DRAINAGE OUTLETS.

ENVIRONMENTALLY SENSITIVE AREA
SEE PROJECT SPECIAL PROVISIONS