DocuSign Envelope ID: 6791B47E-B712-4E9C-B446-469ED3D1D07B

TIP NO.	SHEET NO.
A-0009CA	SIGN-10

APPROVED: DocuSigned by: Jimmy Terry F09F38882E9400...

DATE: 5/31/2022

SEAL

NORTH CAROLINA PROFESSIONAL SEAL 35018 ENGINEER JIMMY L. TERRY

DOCUMENT NOT CONSIDERED FINAL UNLESS ALL SIGNATURES COMPLETED

TGS ENGINEERS
201 W. MARION ST., STE 200
SHELBY, NC 28150
PH (704) 476-0003
CORP. LICENSE NO.: C-0275

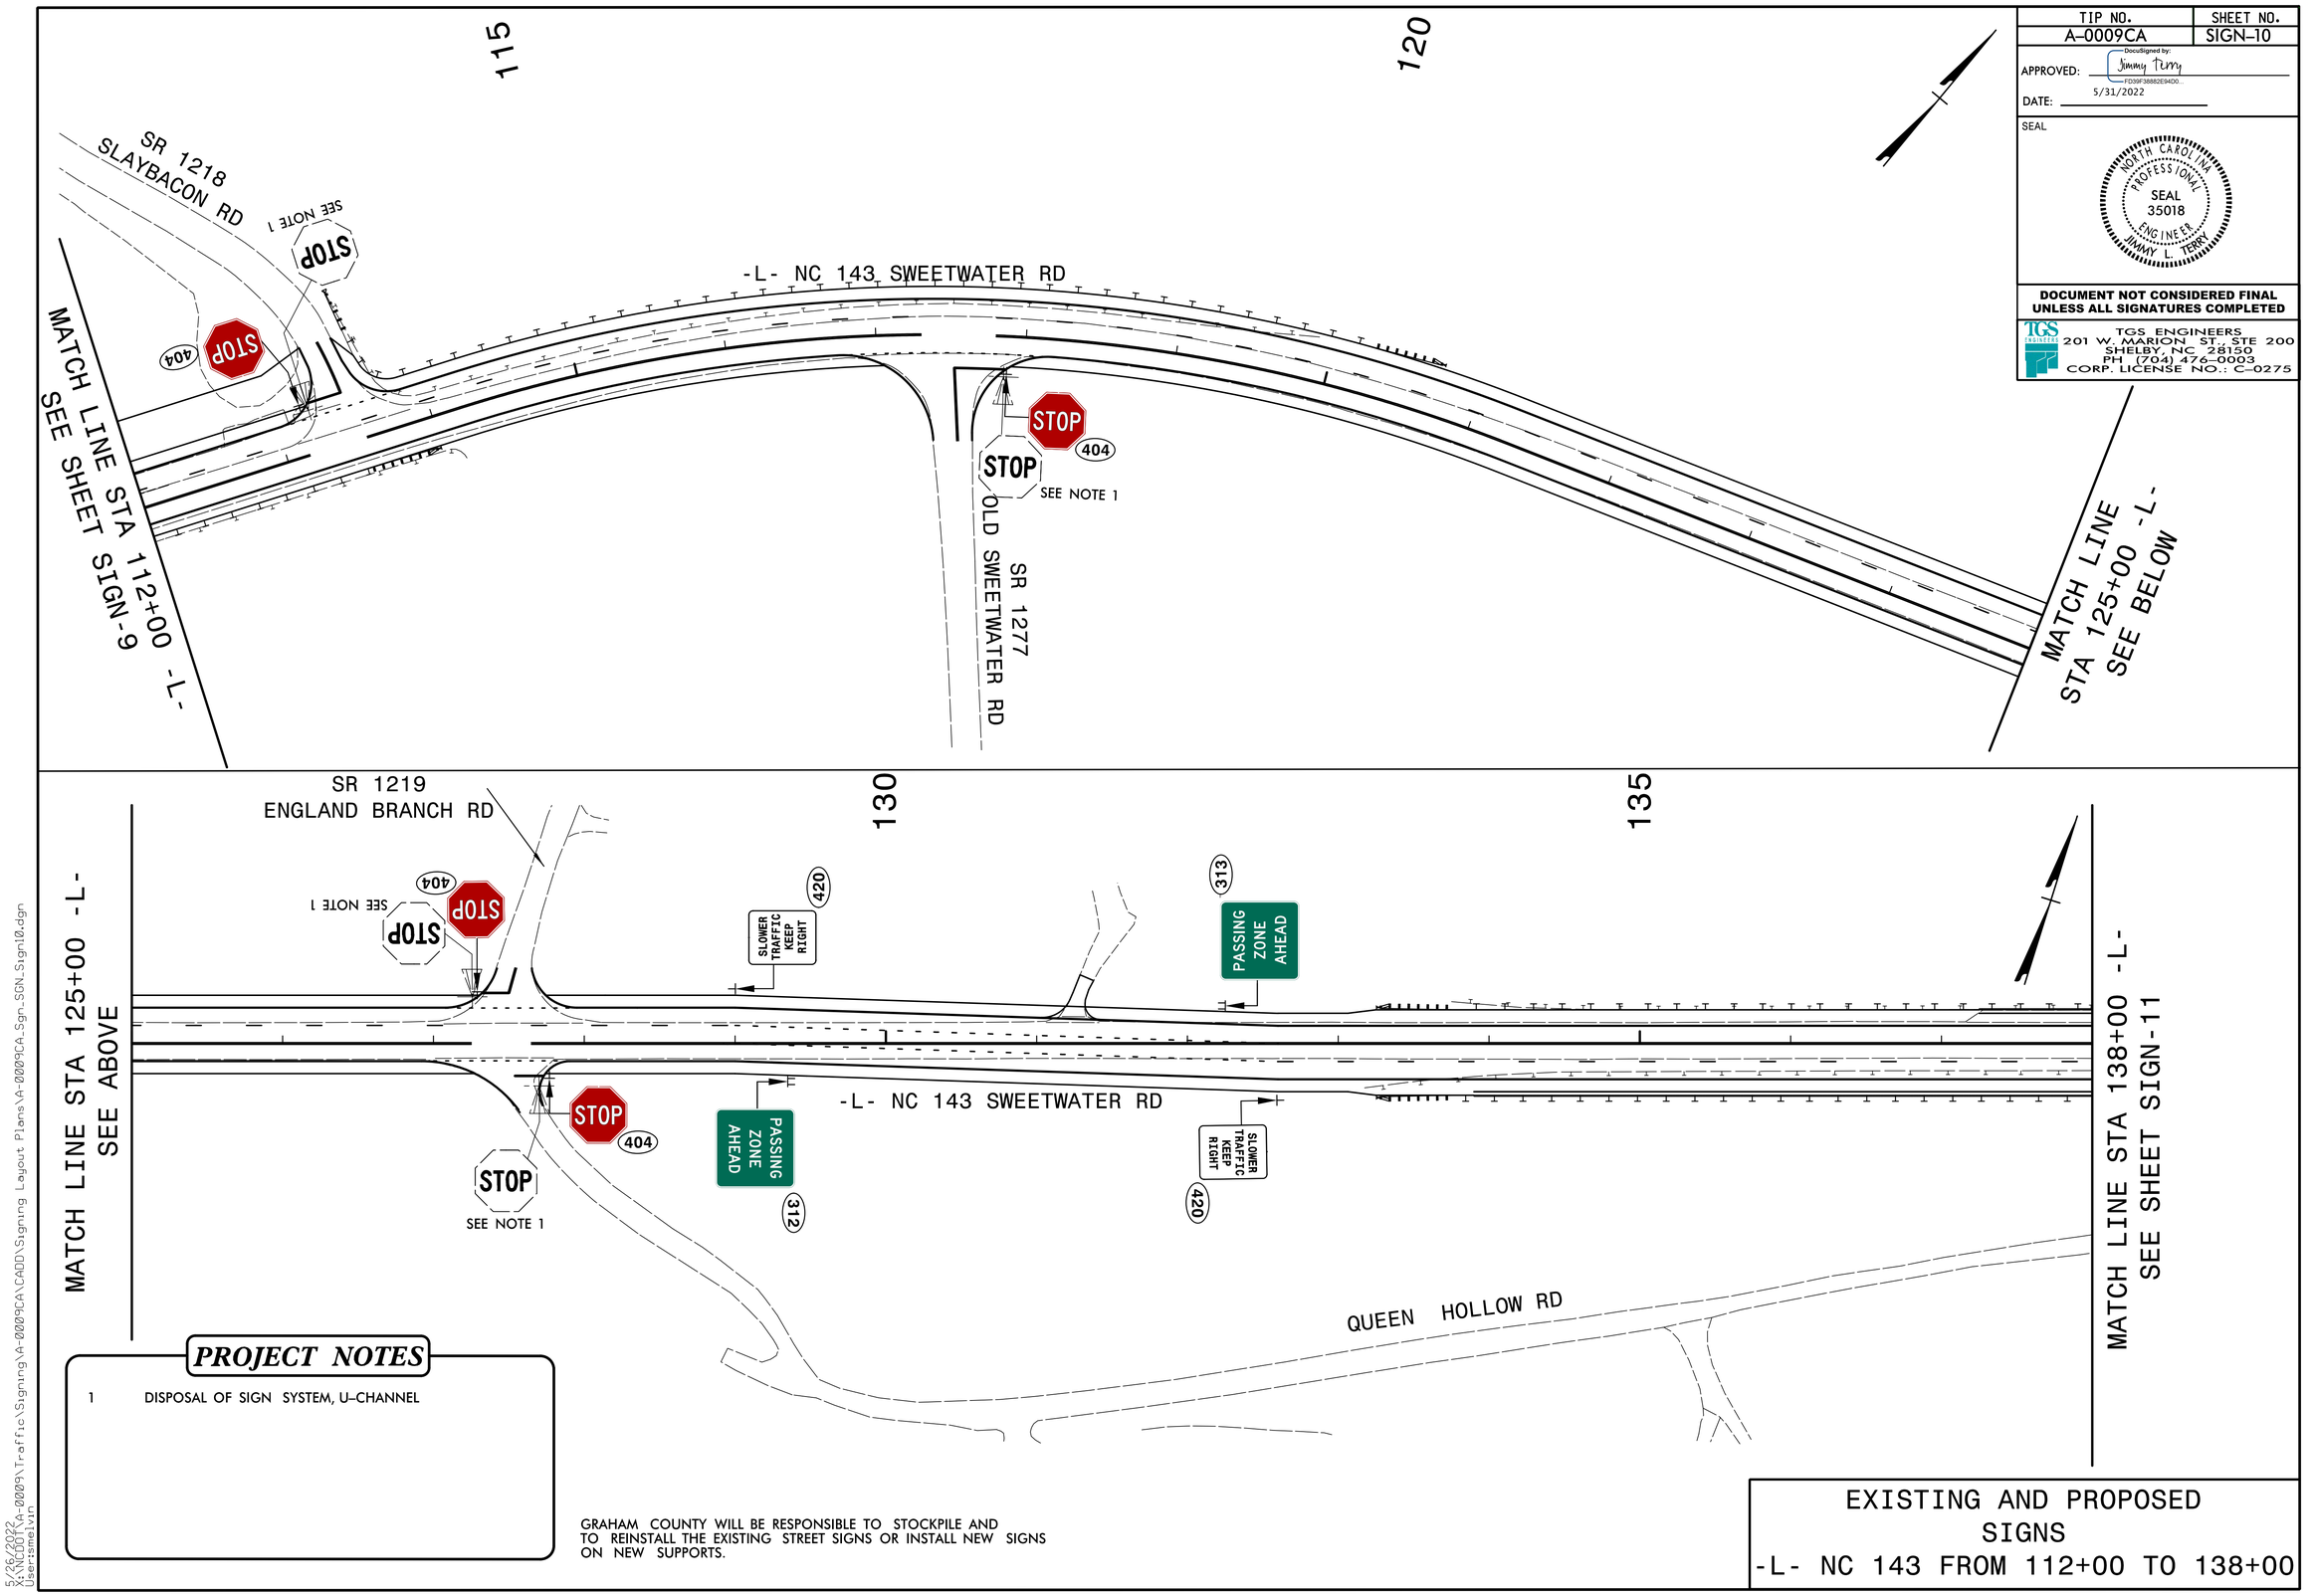

PROJECT NOTES

1 DISPOSAL OF SIGN SYSTEM, U-CHANNEL

GRAHAM COUNTY WILL BE RESPONSIBLE TO STOCKPILE AND TO REINSTALL THE EXISTING STREET SIGNS OR INSTALL NEW SIGNS ON NEW SUPPORTS.

EXISTING AND PROPOSED SIGNS
-L- NC 143 FROM 112+00 TO 138+00

5/26/2022
X:\NCDOT\A-0009\Traffic\Signing\A-0009CA\CADD\Signing Layout Plans\A-0009CA_Sgn_SGN_Sign10.dgn
User:smelvin